2555

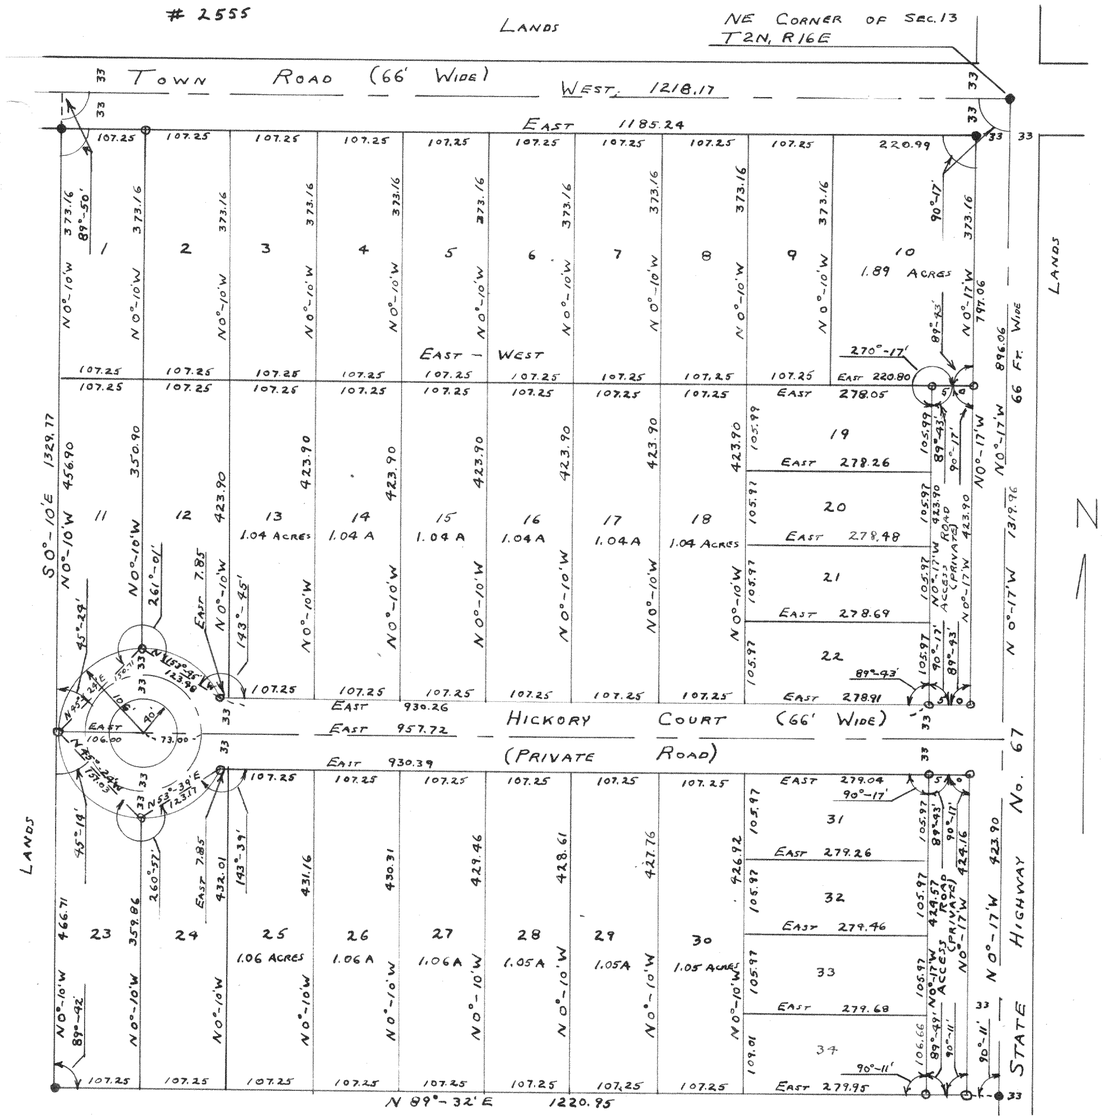

ELKWOOD

A SUBDIVISION LOCATED IN THE NORTHEAST ¼ OF THE NORTHEAST ¼ OF SECTION 13, T2N, R16E OF WALWORTH COUNTY, WISCONSIN.

SEPTEMBER 12, 1952

Lloyd L. Jensen SA
COUNTY SURVEYOR

2556

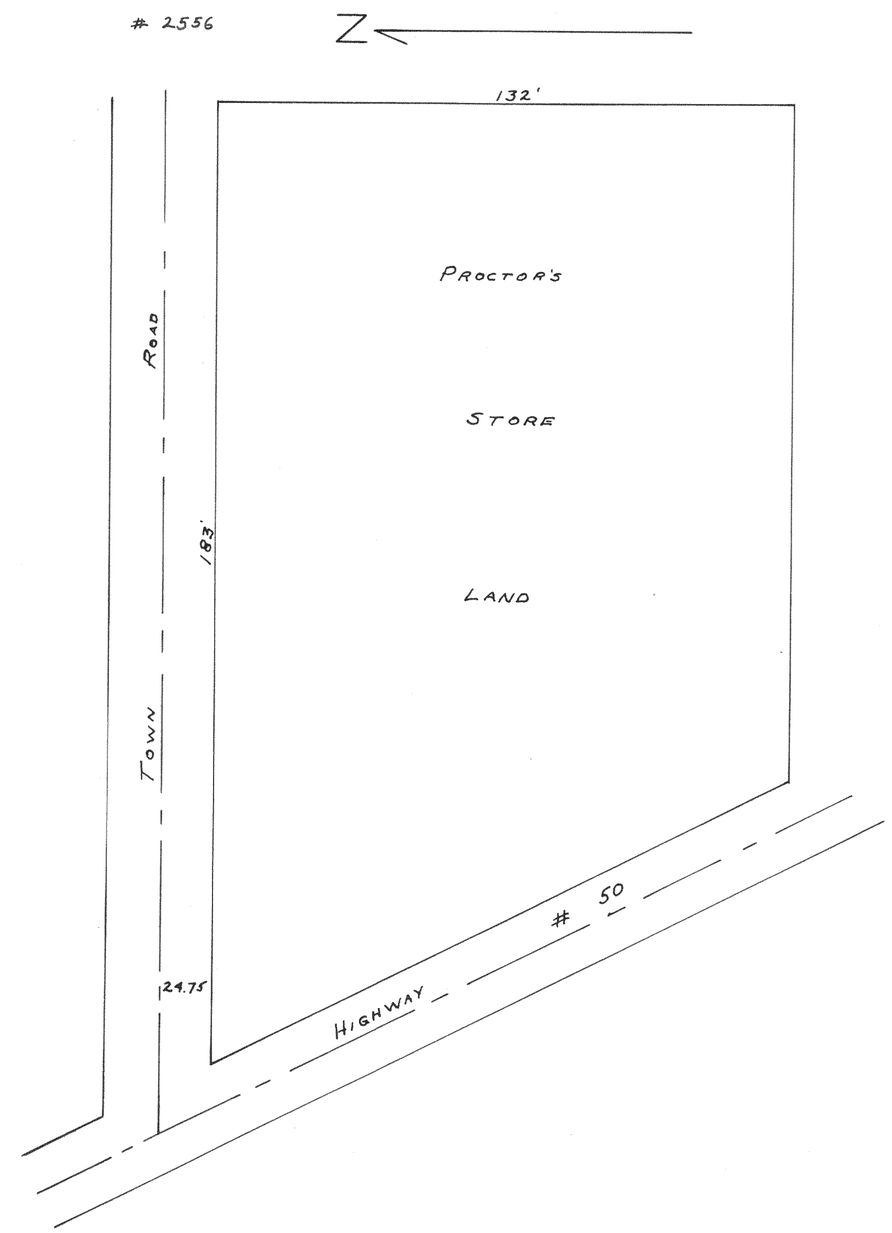

PLAT OF SURVEY OF A PARCEL OF LAND LOCATED IN SECTION 22, T2N, R16E OF WALWORTH COUNTY, WISCONSIN.

JULY 1952

Lloyd L. Jensen SA
COUNTY SURVEYOR