
642

# 2585

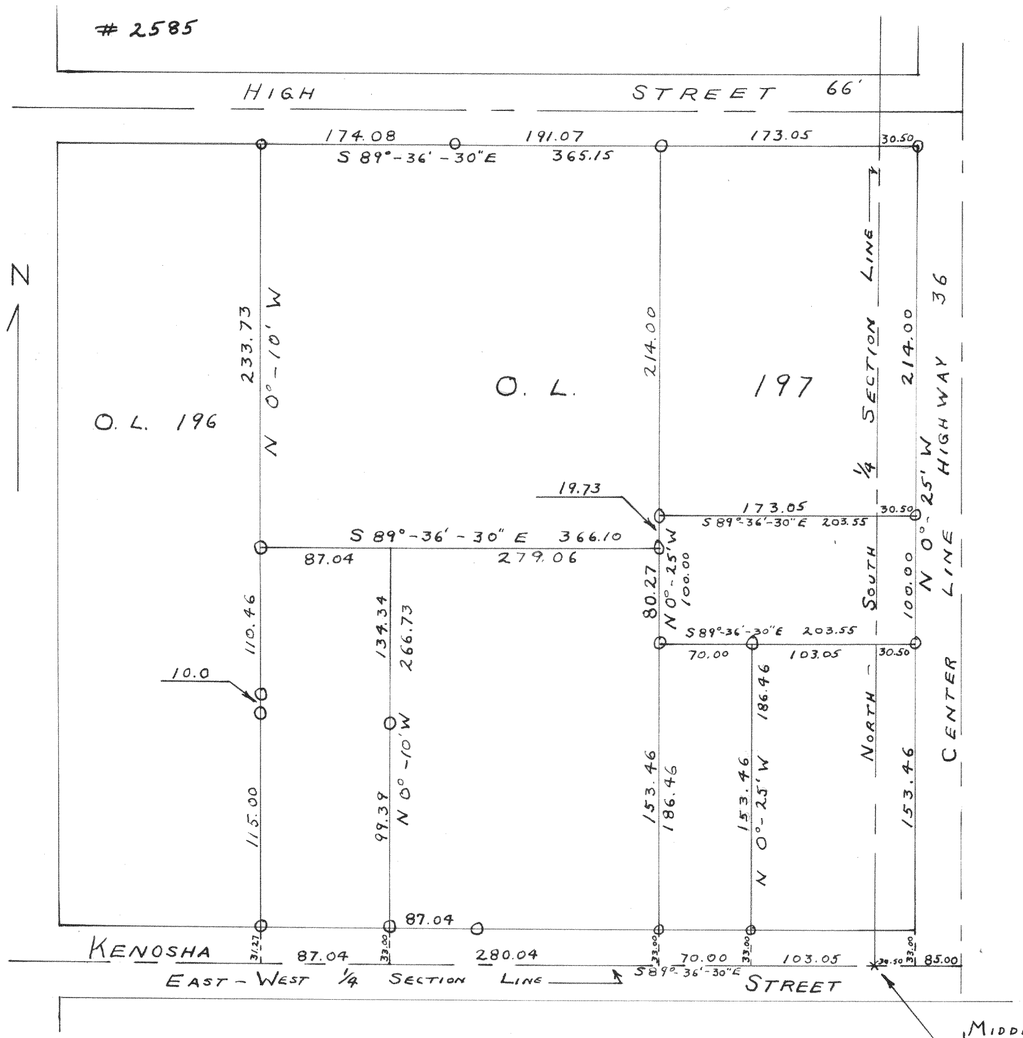



Middle 1/4 Section Corner of Section 22, T 1 N, R 16 E

PLAT OF SURVEY OF LAND LOCATED IN OUTLOT 197 VILLAGE OF WALWORTH AND LAND IN NORTH-EAST 1/4 OF SECTION 22, T 1 N, R 16 E WALWORTH COUNTY, WISCONSIN FEBRUARY 1952

Lloyd L. Jensen SA
COUNTY SURVEYOR

# 2586

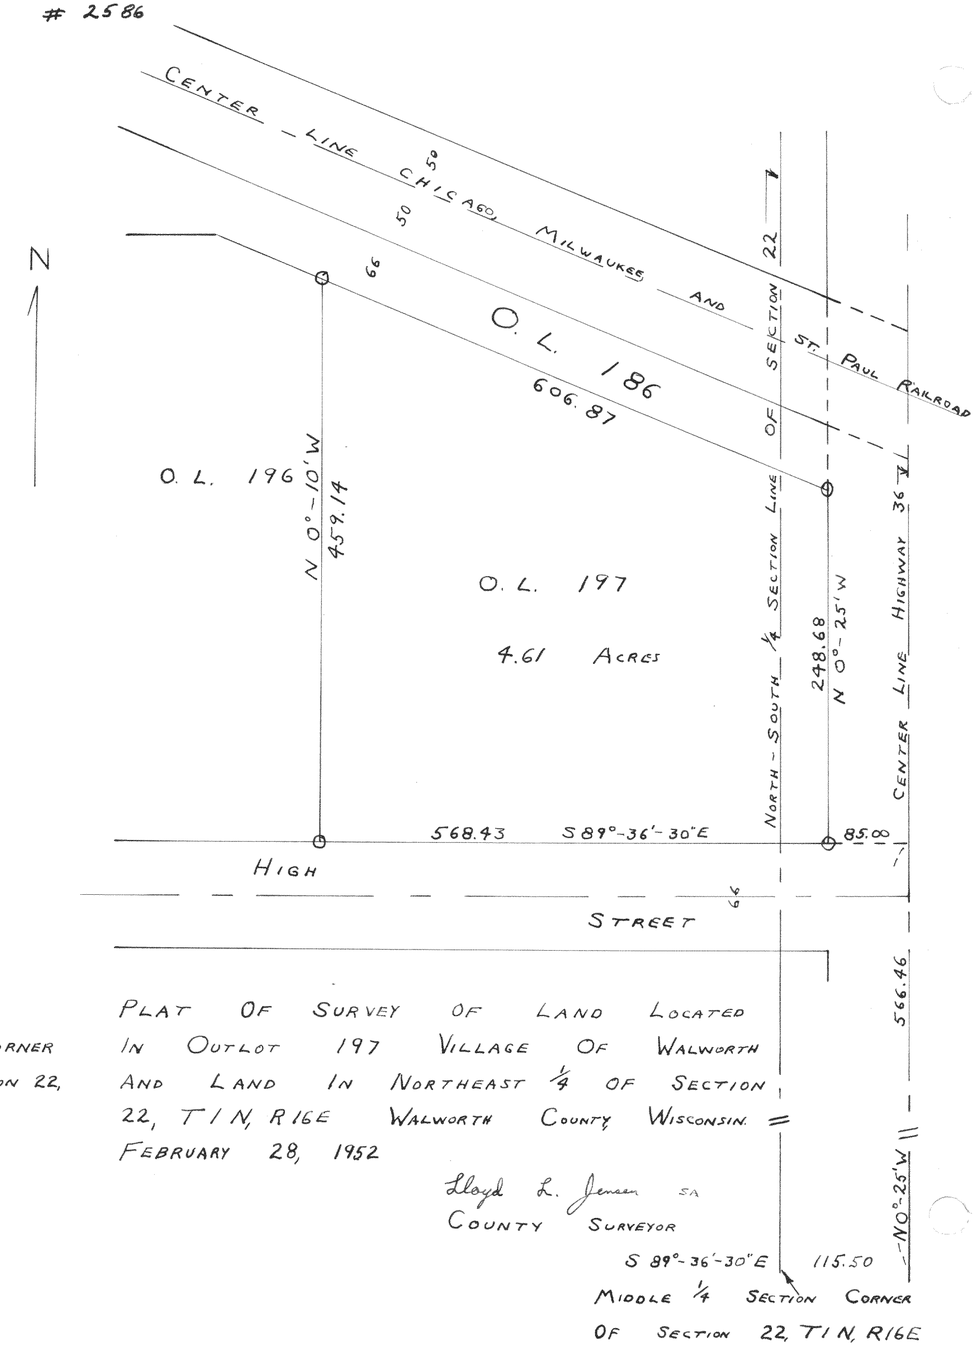


Middle 1/4 Section Corner of Section 22, T 1 N, R 16 E

PLAT OF SURVEY OF LAND LOCATED IN OUTLOT 197 VILLAGE OF WALWORTH AND LAND IN NORTHEAST 1/4 OF SECTION 22, T 1 N, R 16 E WALWORTH COUNTY WISCONSIN. FEBRUARY 28, 1952

Lloyd L. Jensen SA
COUNTY SURVEYOR