#1303

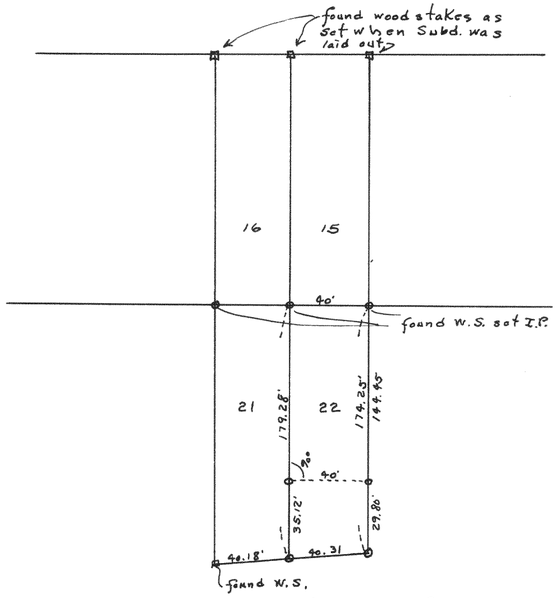

Plat of survey of Lot 22 - Blk. 19 of Mckowan Lake view East Subdivision for Mr. Louis Mack 5016 N. Calif. Ave., Chicago, Ill.

June 27, 1942

Lloyd L. Jensen
County Surveyor.

#1304

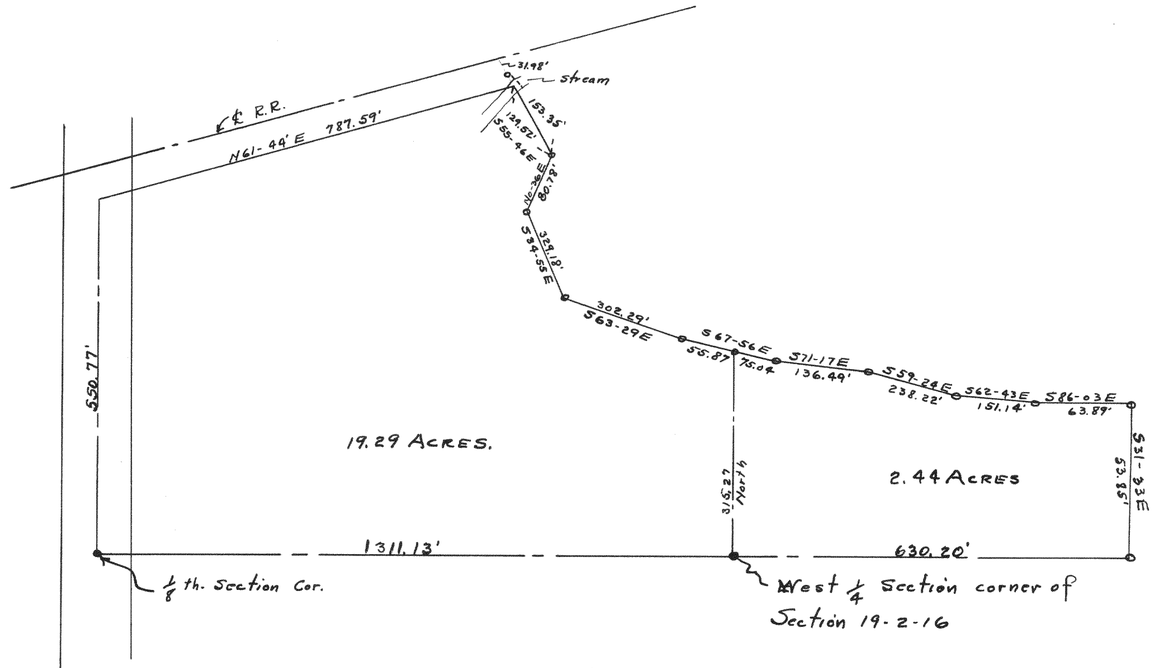

Plat of survey of land located in Section 19, T27N R16E and Section 24, T27N R15E of Walworth County Wisconsin

Aug. 1942

Lloyd L. Jensen
County Surveyor