
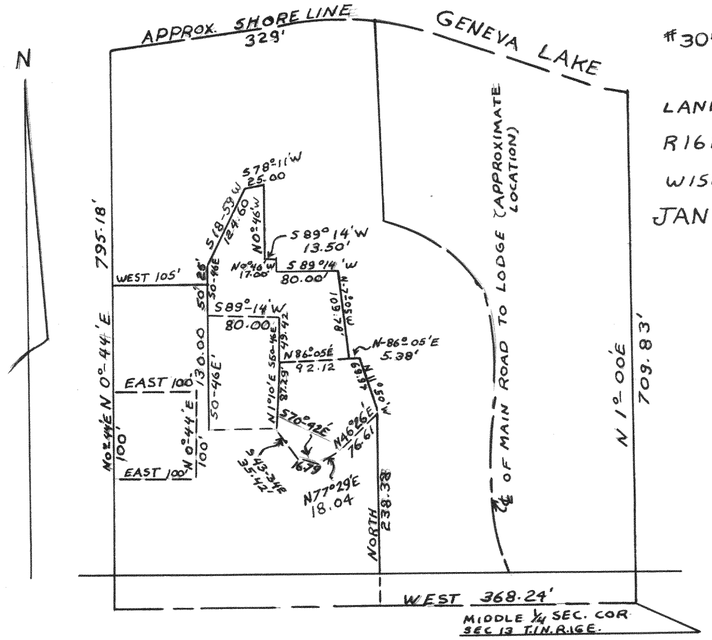



#3044

LAND IN SECTION 13, T1N, R16E, WALWORTH COUNTY, WISCONSIN

JAN 11/56


LLOYD L. JENSEN
COUNTY SURVEYOR

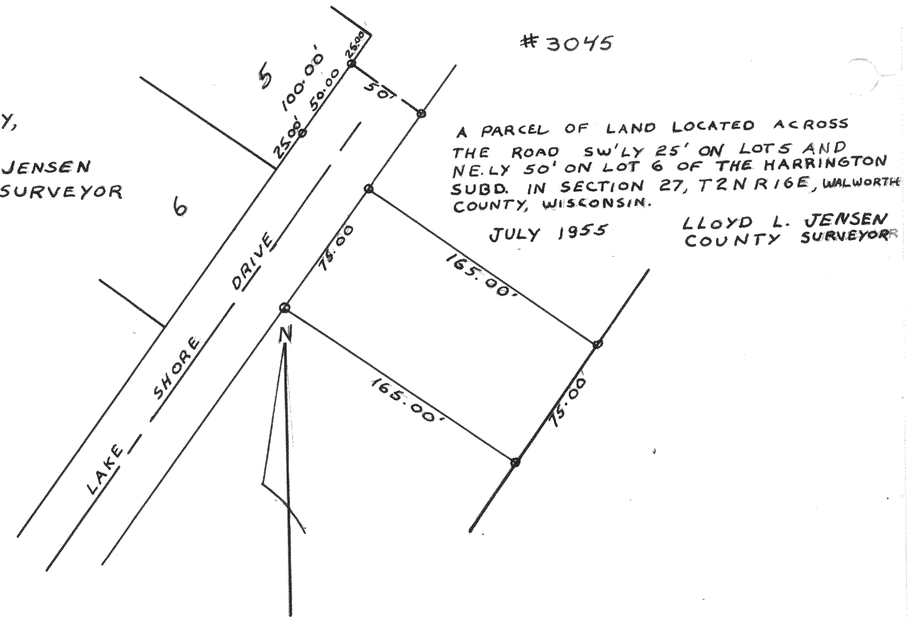


A PARCEL OF LAND LOCATED ACROSS THE ROAD SW'LY 25' ON LOTS AND NE.LY 50' ON LOT 6 OF THE HARRINGTON SUBD. IN SECTION 27, T2N R16E, WALWORTH COUNTY, WISCONSIN.


JULY 1955

LLOYD L. JENSEN
COUNTY SURVEYOR

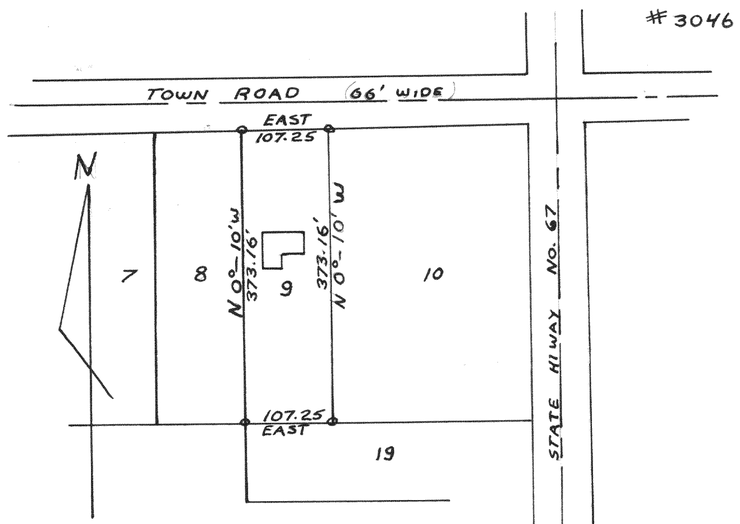


LOT 9 ELKWOOD SUBDIVISION LOCATED IN THE NE 1/4 OF THE NE 1/4 OF SECTION 13 T2N R16E WALWORTH COUNTY, WISCONSIN

LLOYD L. JENSEN
SURVEYOR

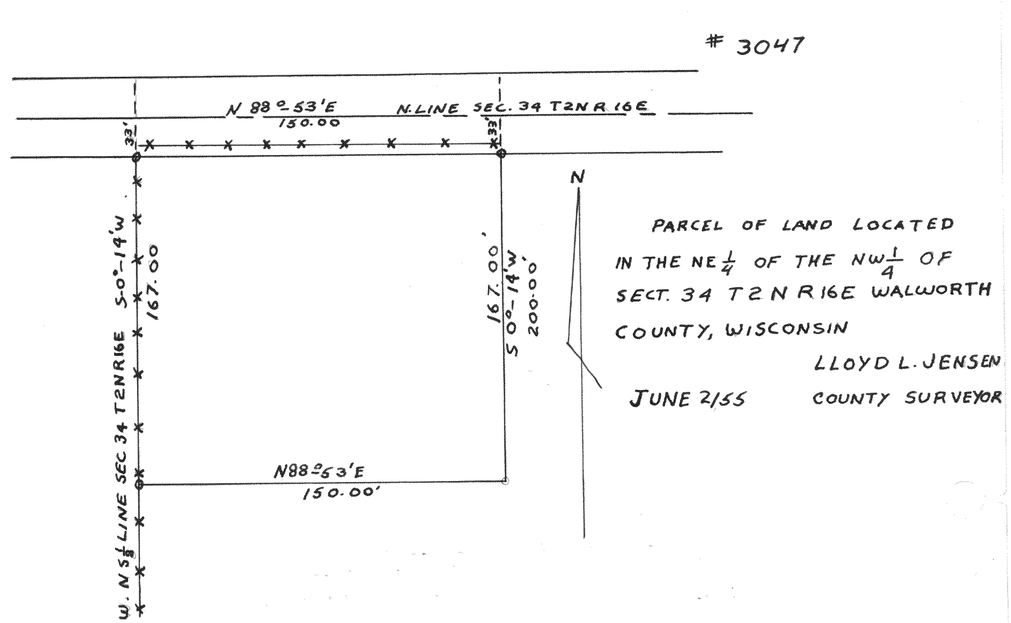


PARCEL OF LAND LOCATED IN THE NE 1/4 OF THE NW 1/4 OF SECT. 34 T2N R16E WALWORTH COUNTY, WISCONSIN

LLOYD L. JENSEN
COUNTY SURVEYOR

JUNE 2/55