#3067

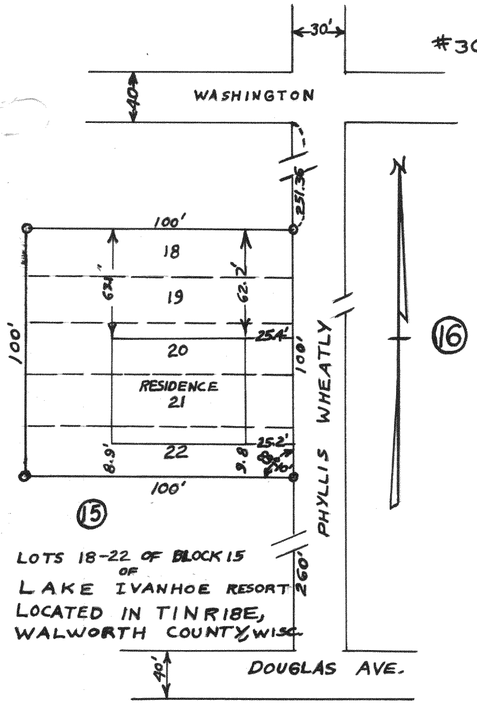

LOTS 18-22 OF BLOCK 15
OF
LAKE IVANHOE RESORT
LOCATED IN TINRIBE,
WALWORTH COUNTY, WISC.

LLOYD L. JENSEN
COUNTY SURVEYOR
OCT. 27, 1955

#3068

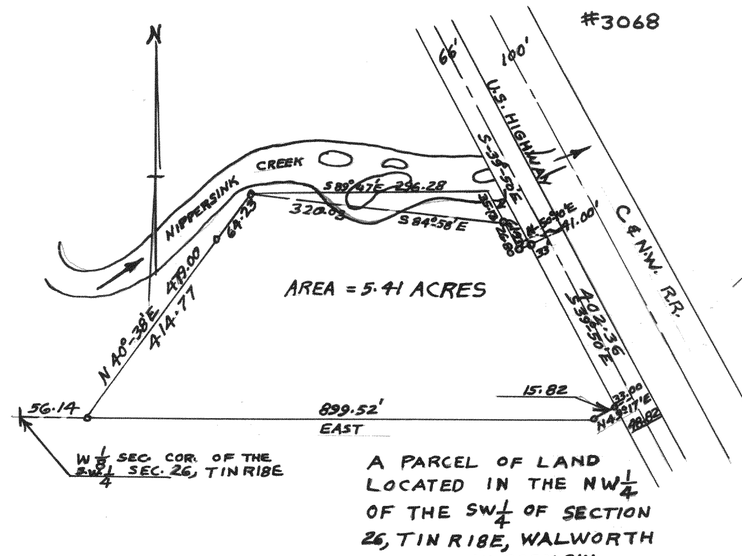

A PARCEL OF LAND
LOCATED IN THE NW 1/4
OF THE SW 1/4 OF SECTION
26, TINRIBE, WALWORTH
COUNTY, WISCONSIN.
LLOYD L. JENSEN
COUNTY SURVEYOR

#3069

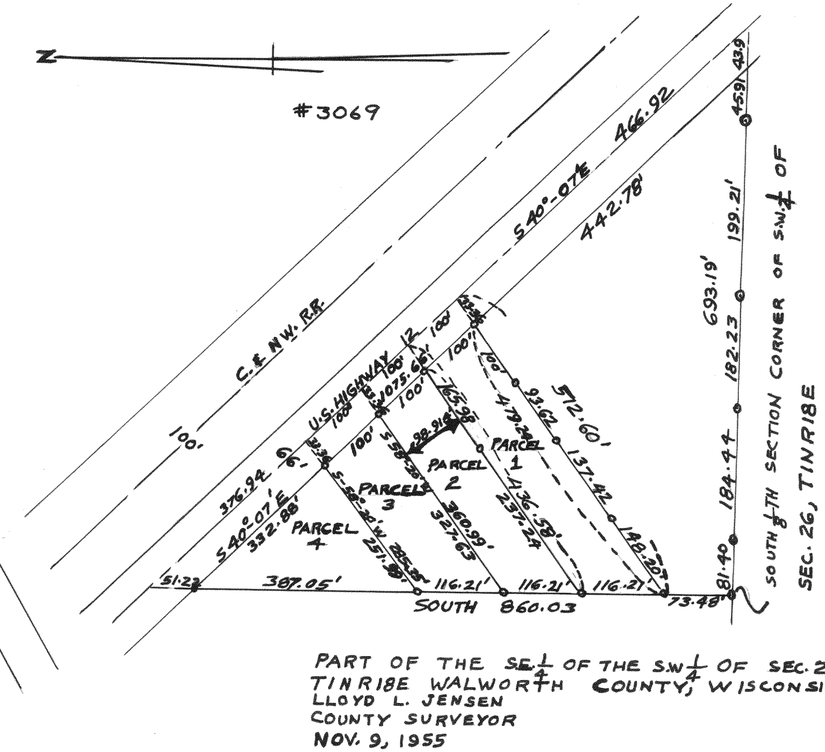

PART OF THE SE. 1/4 OF THE S.W. 1/4 OF SEC. 26,
TINRIBE WALWORTH COUNTY, WISCONSIN.
LLOYD L. JENSEN
COUNTY SURVEYOR
NOV. 9, 1955

#3070

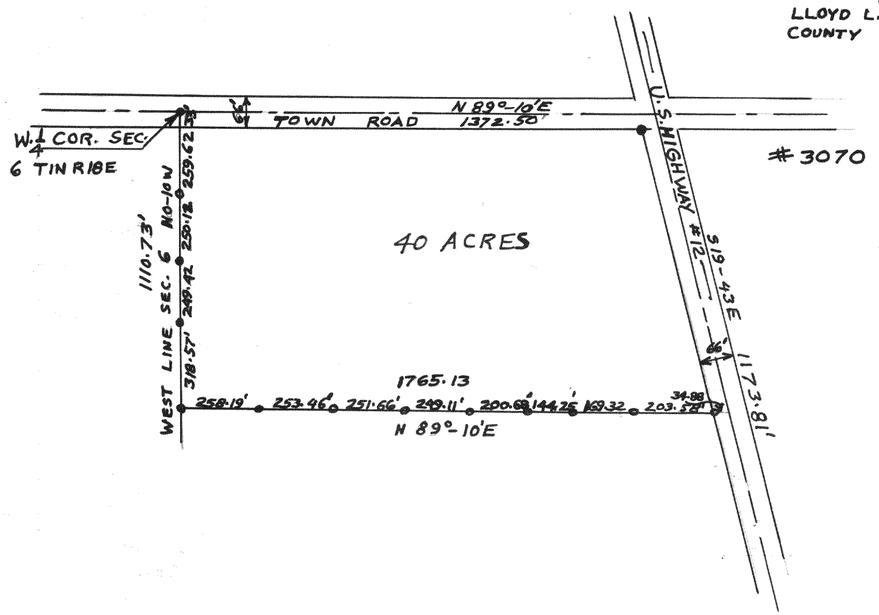

#3071

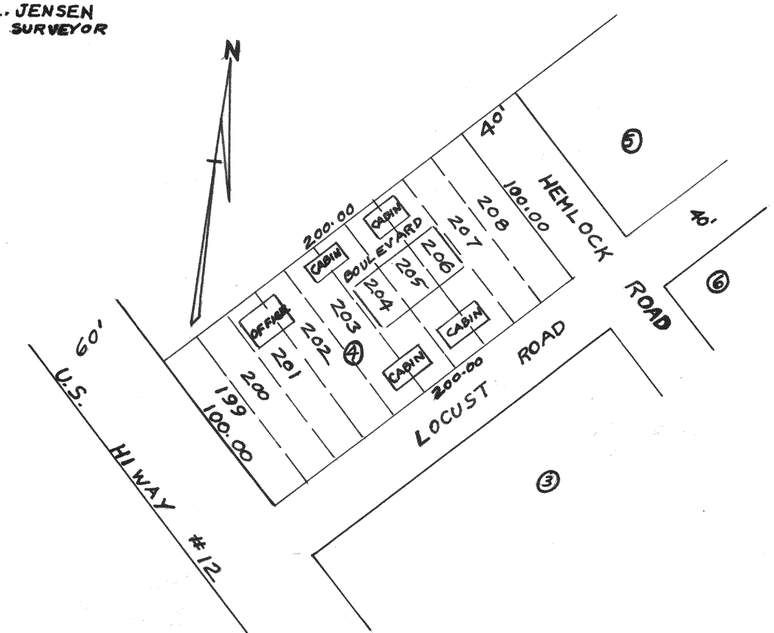

LOTS 199-208, BLOCK 4
PELL LAKE LOCATED IN
TINRIBE, WALWORTH CO.,
WISCONSIN
LLOYD L. JENSEN
COUNTY SURVEYOR
FEB. 1955