

#3150

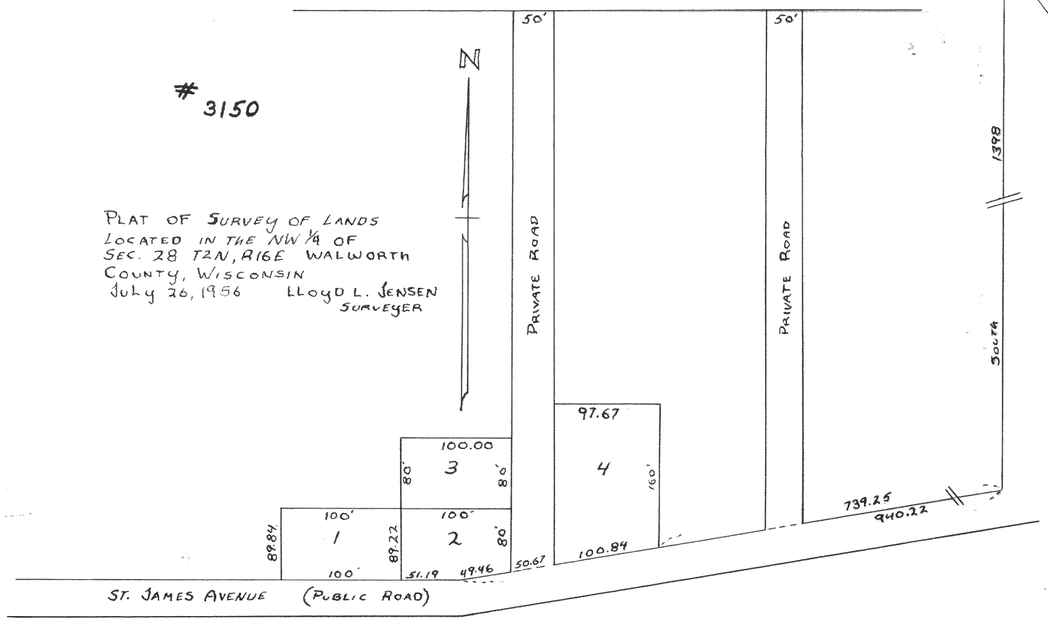


PLAT OF SURVEY OF LANDS LOCATED IN THE NW¼ OF SEC. 28 T2N, R16E WALWORTH COUNTY, WISCONSIN
July 26, 1956 LLOYD L. JENSEN SURVEYER

NORTH ¼ SECTION COR. OF SEC. 28 T2N R16E

#3151

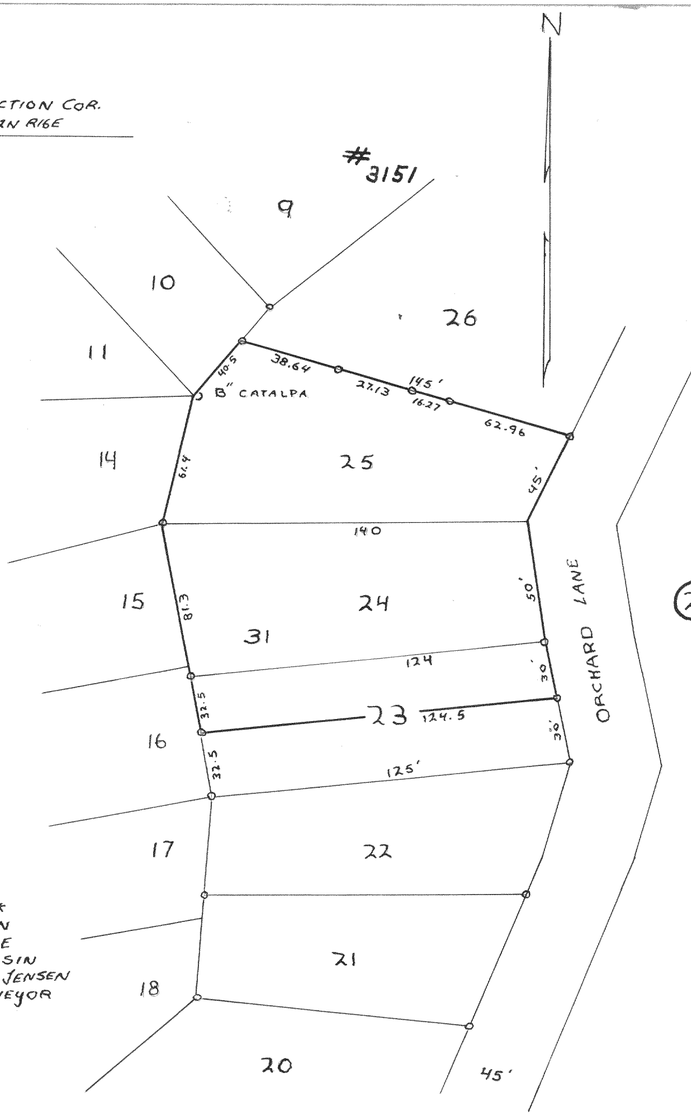

#3152

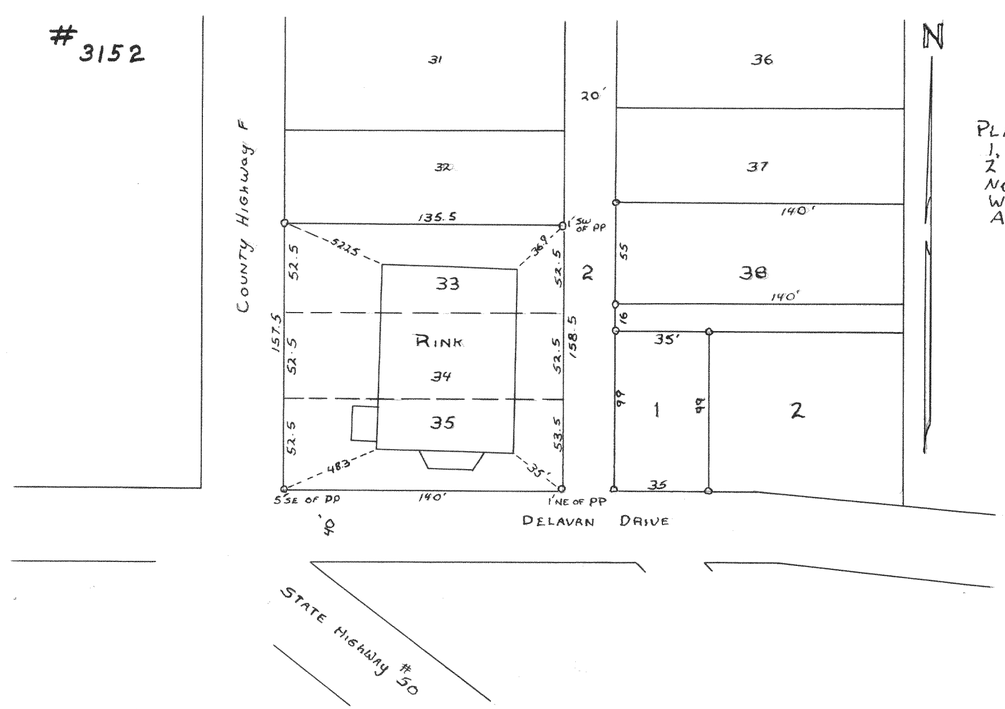

PLAT OF SURVEY OF LOTS 1, 33, 34, 35, AND 38 OF BLOCK 2 OF INLET OAKS SUBDIVISION NO. 4 LOCATED IN T2N, R16E WALWORTH COUNTY, WISCONSIN
AUGUST 1956 LLOYD L. JENSEN SURVEYOR

PLAT OF SURVEY OF LOTS 23, 24 & 25 OF BLOCK 31 LAKE GENEVA MANOR LOCATED IN THE CITY OF LAKE GENEVA WALWORTH COUNTY, WISCONSIN
JULY 1956 LLOYD L JENSEN SURVEYOR