

3336

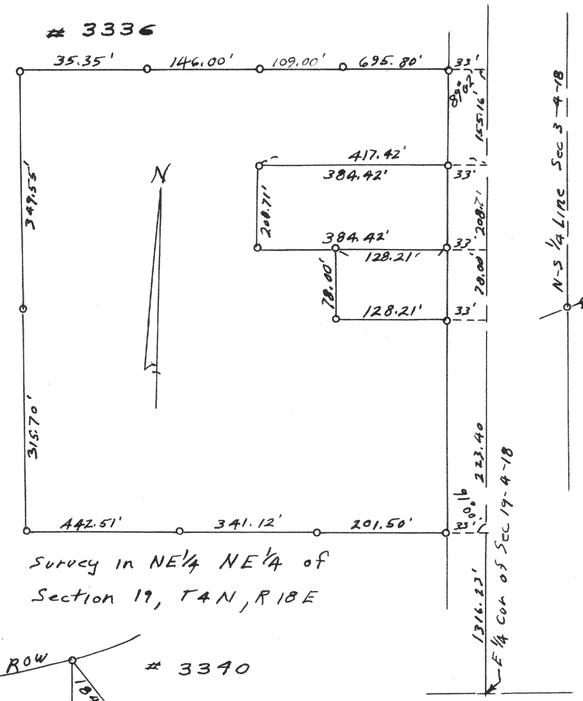


Survey in NE¼ NE¼ of Section 19, T4N, R18E

3337

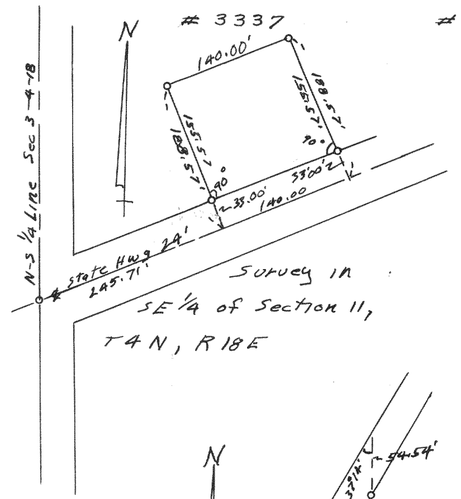


Survey in SE¼ of Section 11, T4N, R18E

3338

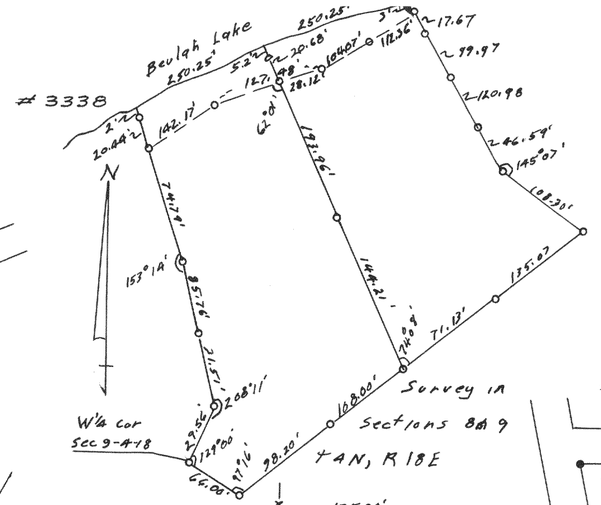

Survey in Sections 8 & 9 T4N, R18E

3339

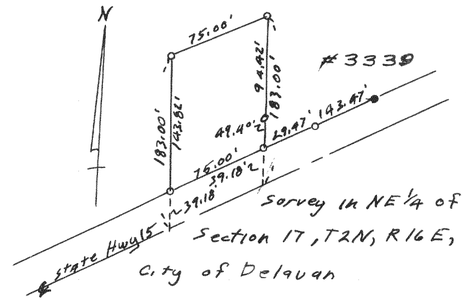


Survey in NE¼ of Section 17, T2N, R16E, City of Delavan

3340


Survey in NW¼ of Section 21, T4N, R18E

3341

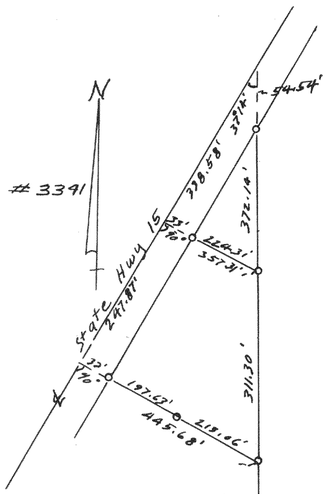


Survey of land Located in the NE¼ Section 3, T4N R18E 1958

3342

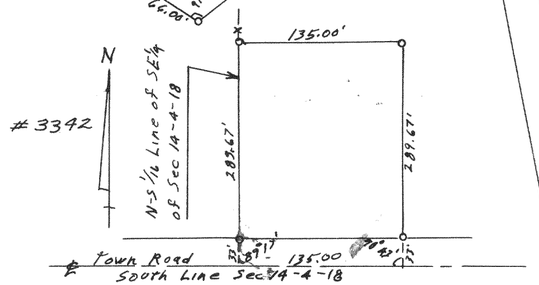


Survey in SE¼ SE¼ of Sec 14, T4N, R18E

3343

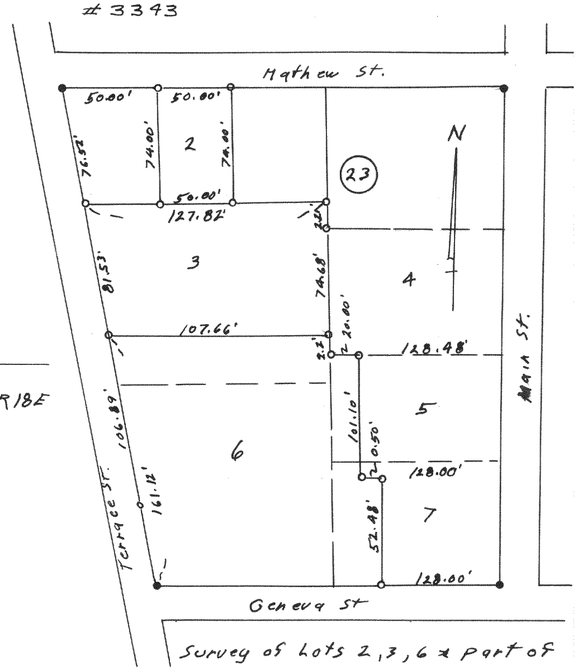


Survey of Lots 2, 3, 6 & part of 5 & 7, Block 23, Original Plat of the City of Delavan

3344

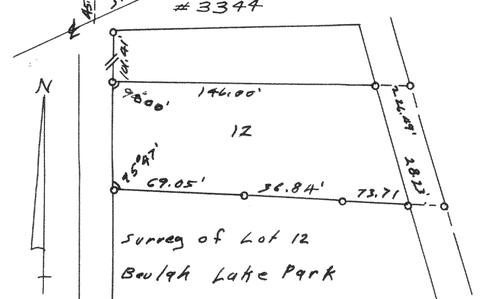


Survey of Lot 12 Beulah Lake Park

3345

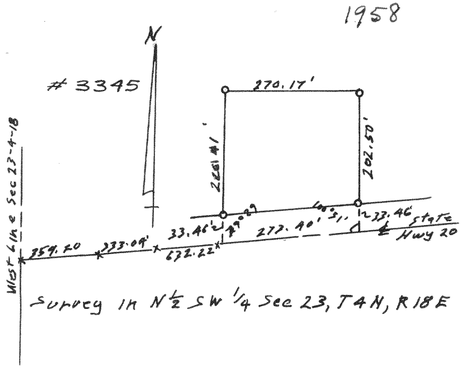

Survey in N½ SW¼ Sec 23, T4N, R18E

3346

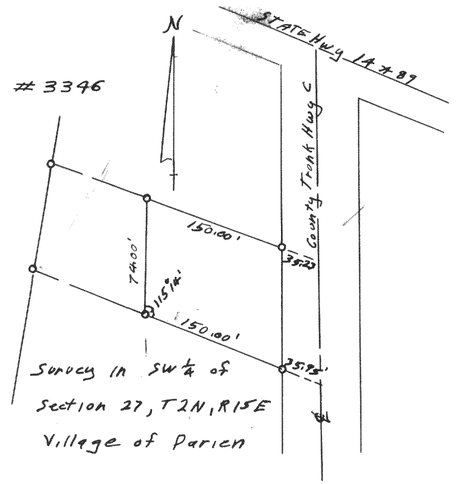

Survey in SW¼ of Section 27, T2N, R15E Village of Parien

3347

Survey in NE¼ of Section 19, T4N, R18E Village of East Troy