
3492

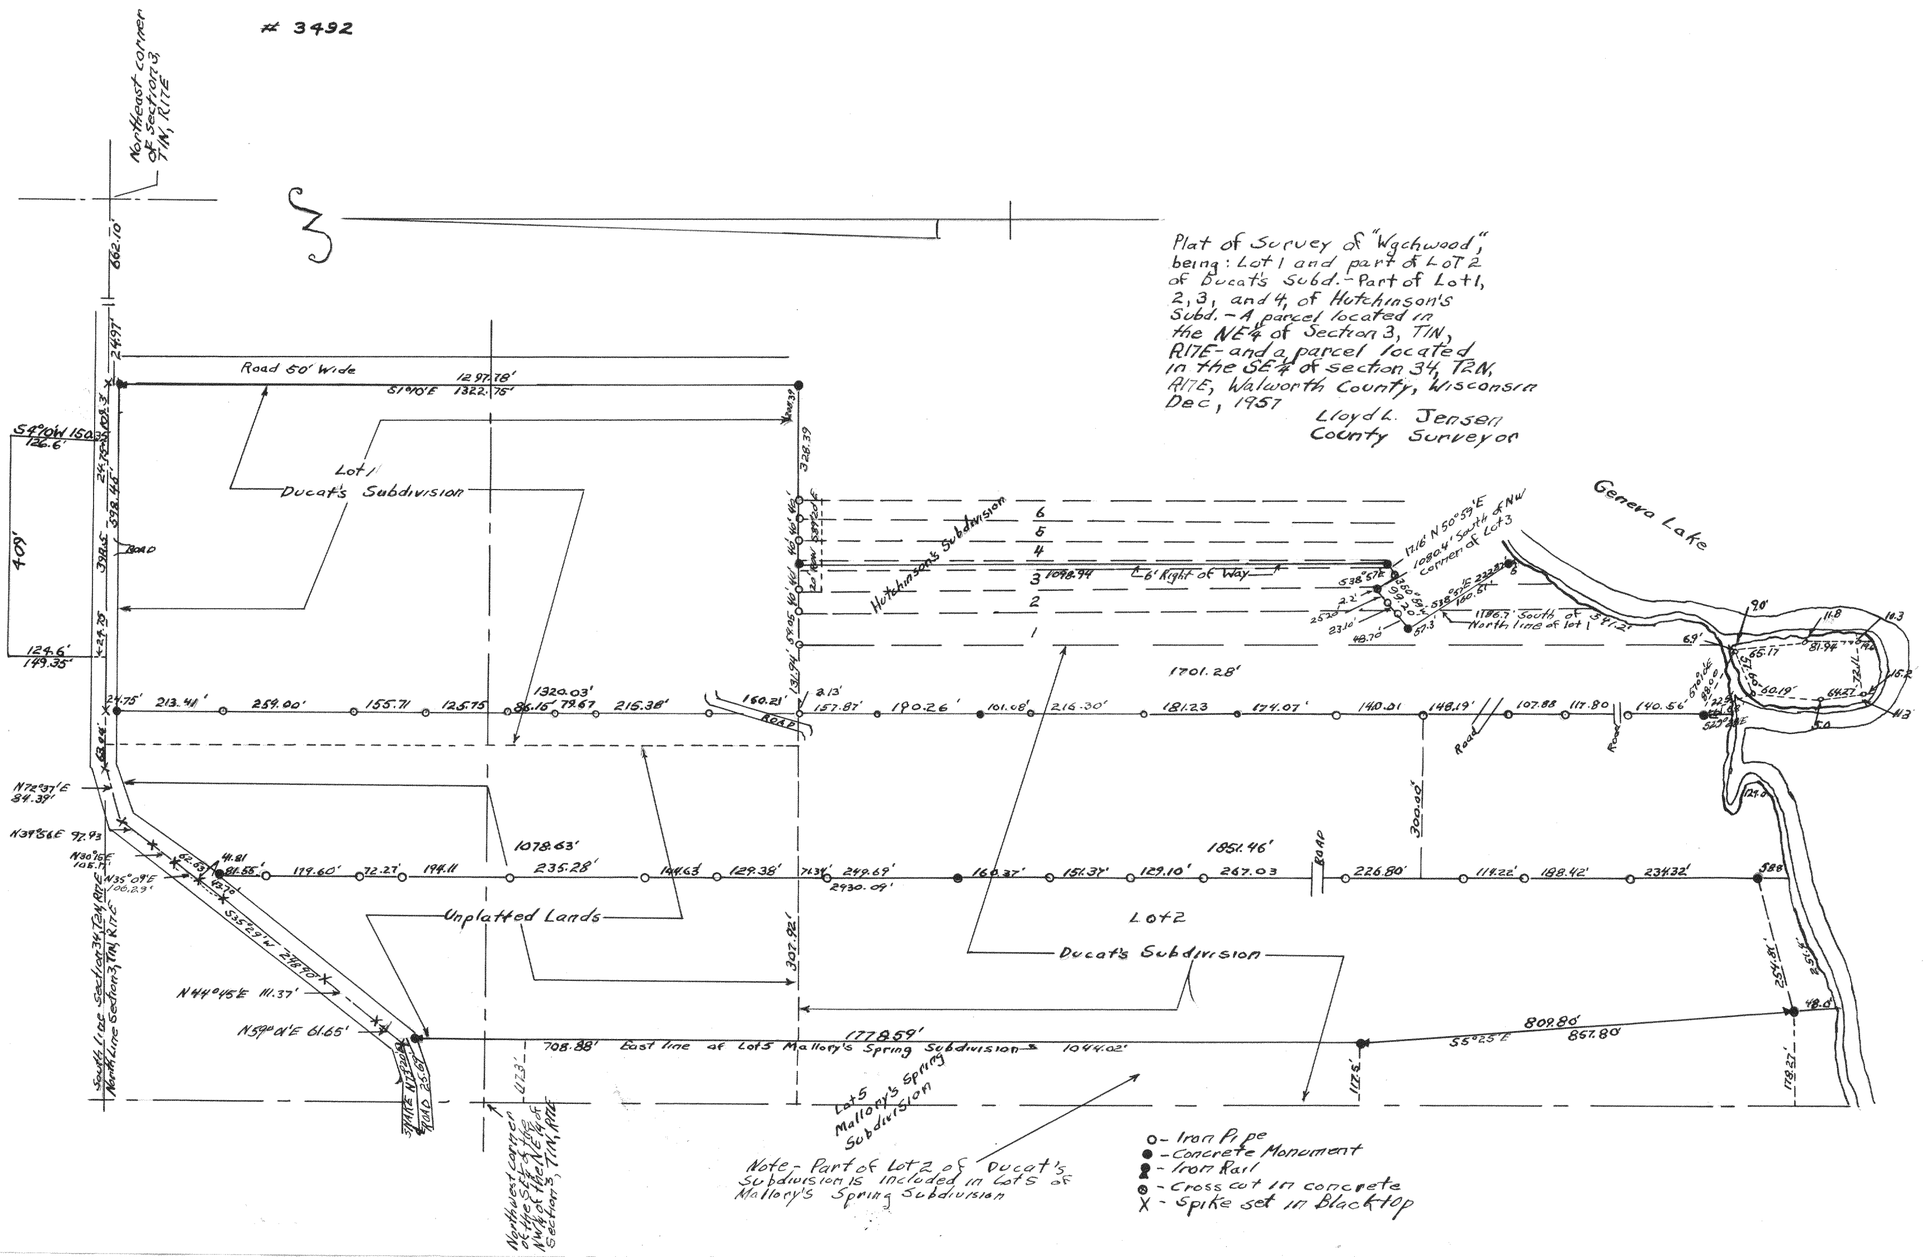

Plat of Survey of "Wychwood", being: Lot 1 and part of Lot 2 of Ducat's Subd. - Part of Lot 1, 2, 3, and 4 of Hutchinson's Subd. - A parcel located in the NE¼ of Section 3, T1N, R17E - and a parcel located in the SE¼ of Section 34, T2N, R17E, Walworth County, Wisconsin Dec, 1957

Lloyd L. Jensen
County Surveyor