

3556

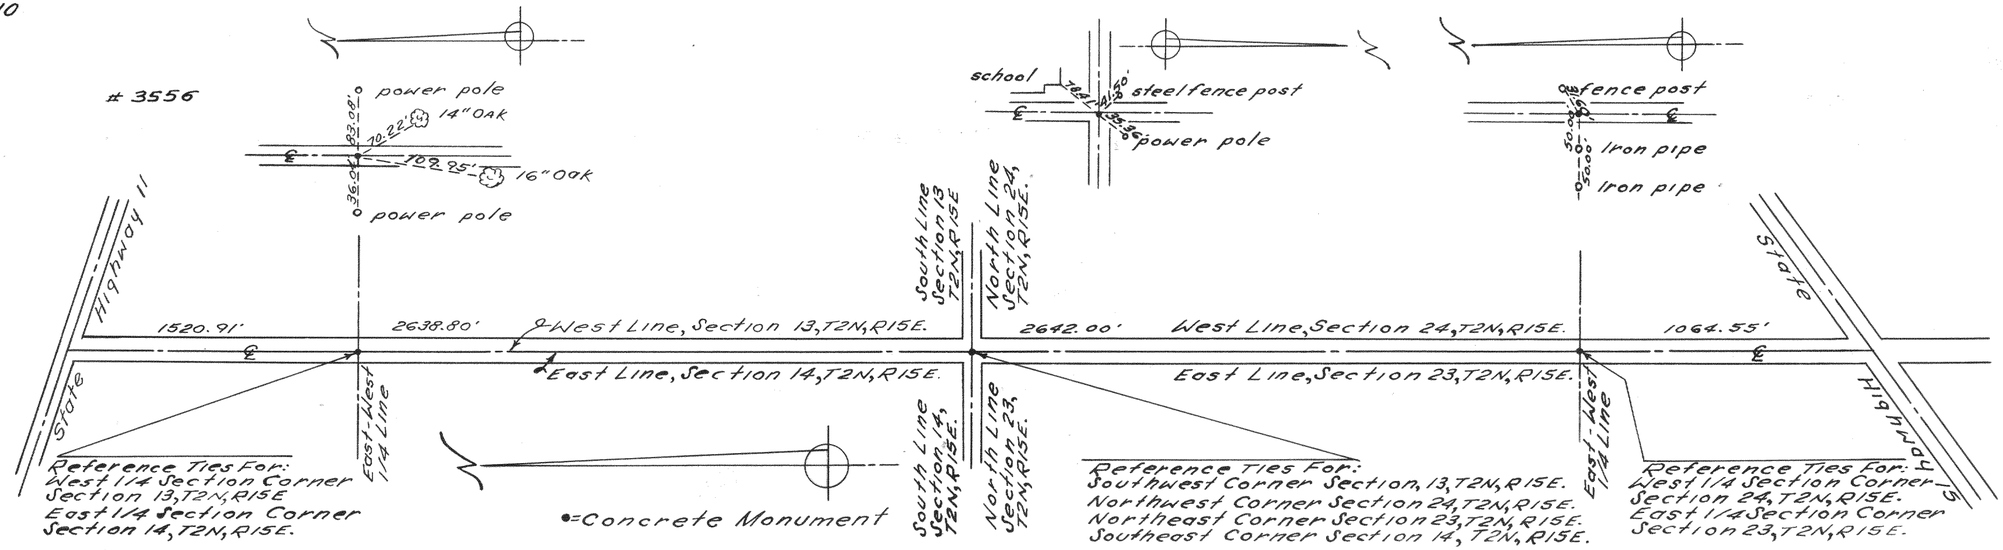

Plat of Survey of Darien Town Road Along West Line of Sections 13 and 24, T2N, R15E, Walworth County, Wisconsin. April 1957.

Lloyd L. Jensen.
County Surveyor.


3557

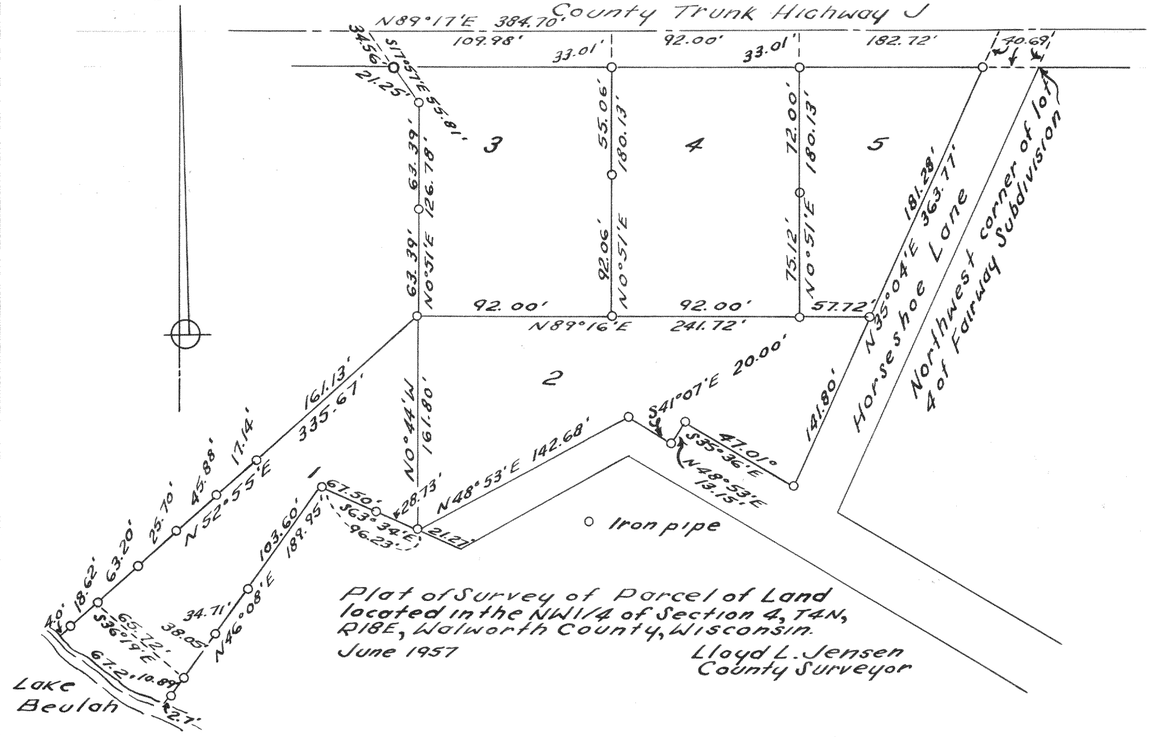

Plat of Survey of Parcel of Land located in the NW1/4 of Section 4, T4N, R18E, Walworth County, Wisconsin.
June 1957

Lloyd L. Jensen
County Surveyor

3558

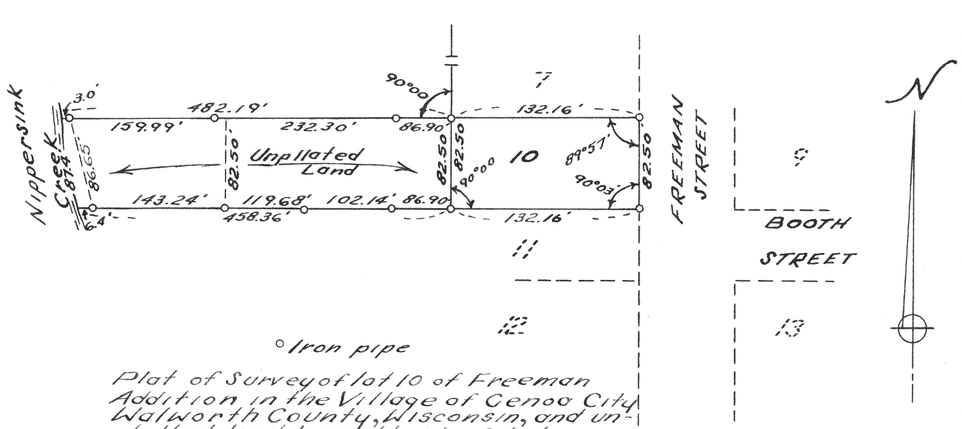

Plat of Survey of lot 10 of Freeman Addition in the Village of Genoa City Walworth County, Wisconsin, and unplatted land lying West of lot 10.
Sept. 1958

Lloyd L. Jensen
County Surveyor