

#3670

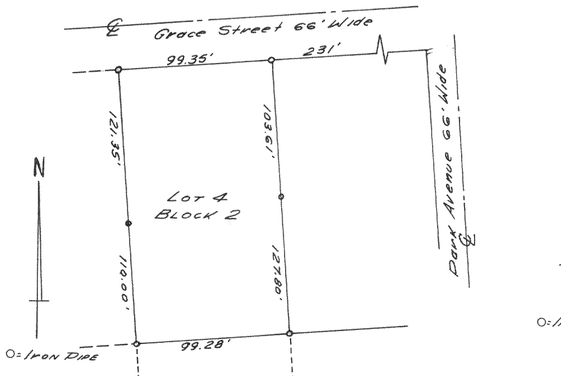

Survey of Lot 4 Block 2 Sharon Land Improvement Add. Village of Sharon Walworth County, Wisconsin.

Floyd L. Jensen
County Surveyor


#3671

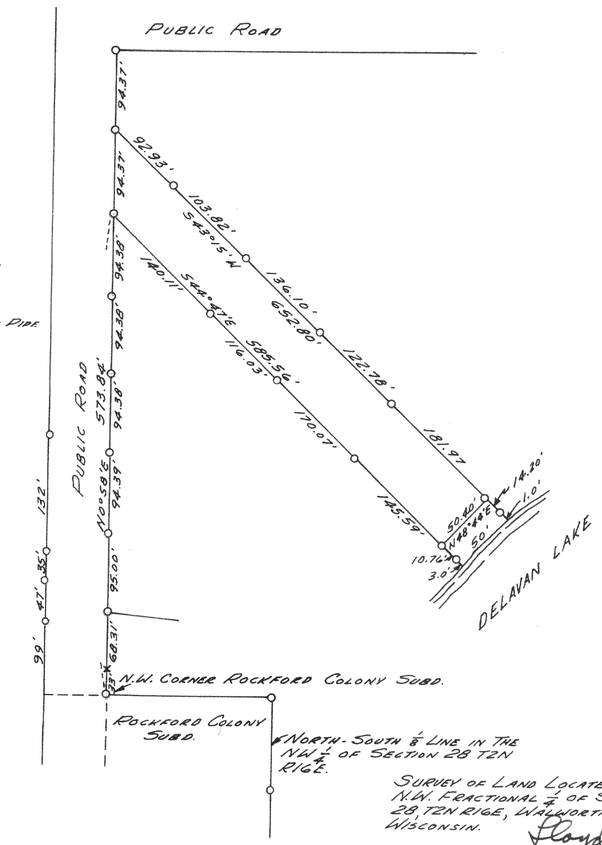

Survey of Land Located In The N.W. Fractional ¼ of Section 28, T2N R16E, Walworth County Wisconsin.

Floyd L. Jensen
County Surveyor


#3672

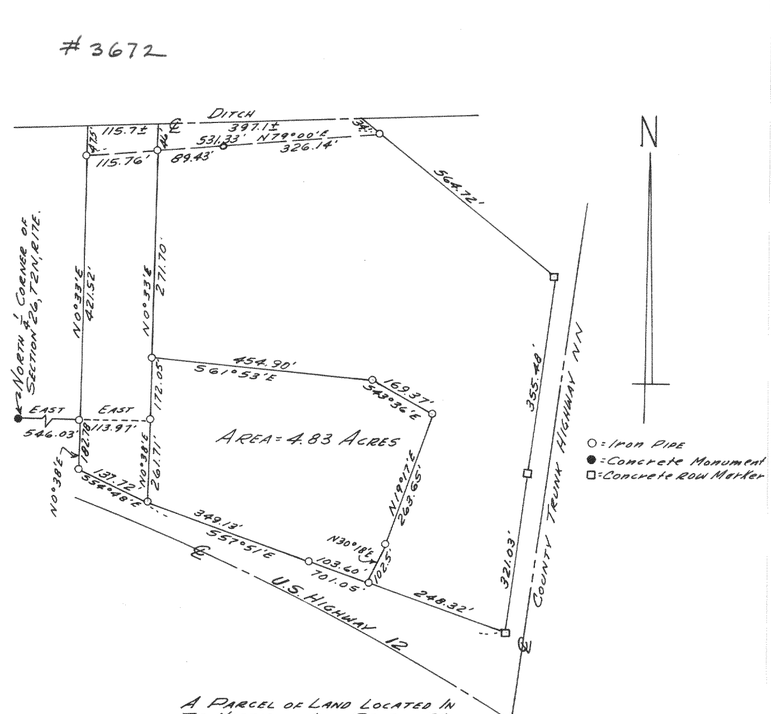

A Parcel of Land Located In The Northeast ¼ of Section 26 And The Southeast ¼ of Section 23, T2N, R17E, Walworth County, Wisconsin.


Floyd L. Jensen
County Surveyor

#3673

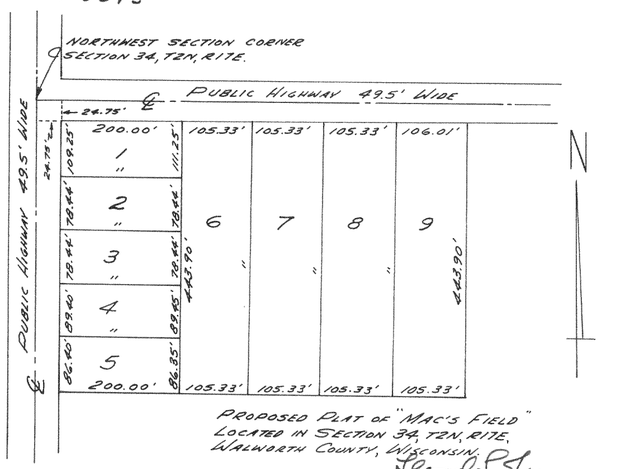

Floyd L. Jensen
County Surveyor


#3674

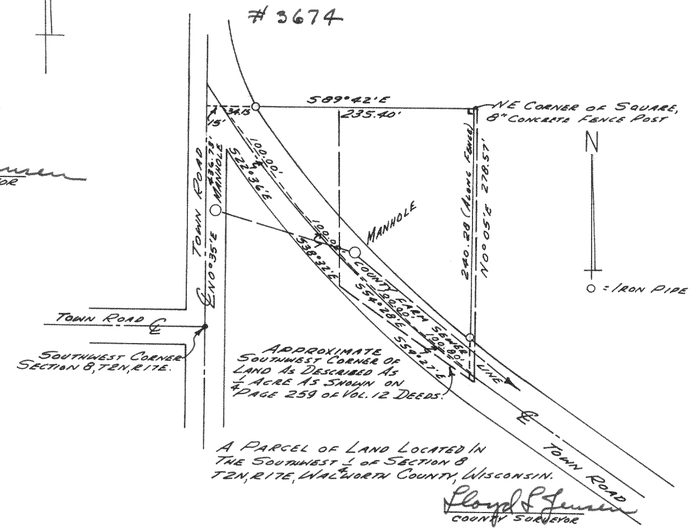

A Parcel of Land Located In The Southwest ¼ of Section 8 T2N, R17E, Walworth County, Wisconsin.

Floyd L. Jensen
County Surveyor

#3675

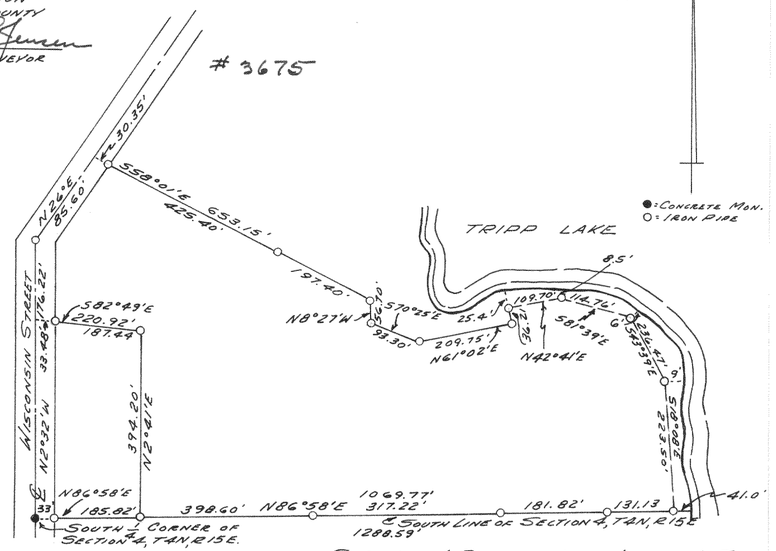

Survey of A Parcel of Land Located In The Southeast ¼ of Section 4, T4N, R15E, City of Whitewater, Walworth County, Wisconsin.

Floyd L. Jensen