
#3818

PLAT OF SURVEY OF

PART OF LOTS 4 & 5 BLOCK 3 WISE AND NELSON'S ADD. SHARON, WISCONSIN.

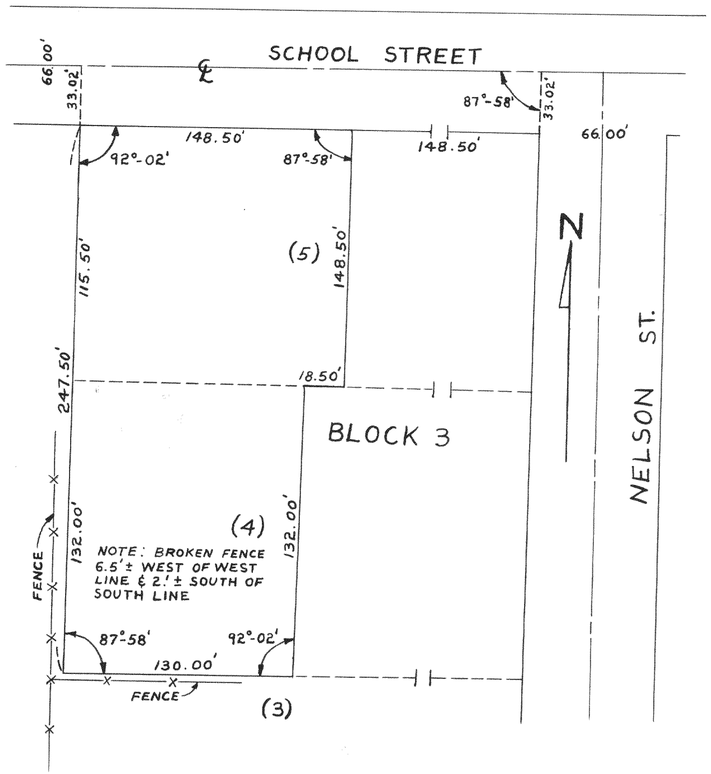


JULY, 1960

Floyd L. Jensen
COUNTY SURVEYOR

#3819

PLAT OF SURVEY OF

LOT 6, BLOCK 1, GENEVA BAY ESTATES, LOCATED IN THE CITY OF LAKE GENEVA, WALWORTH COUNTY WISCONSIN.

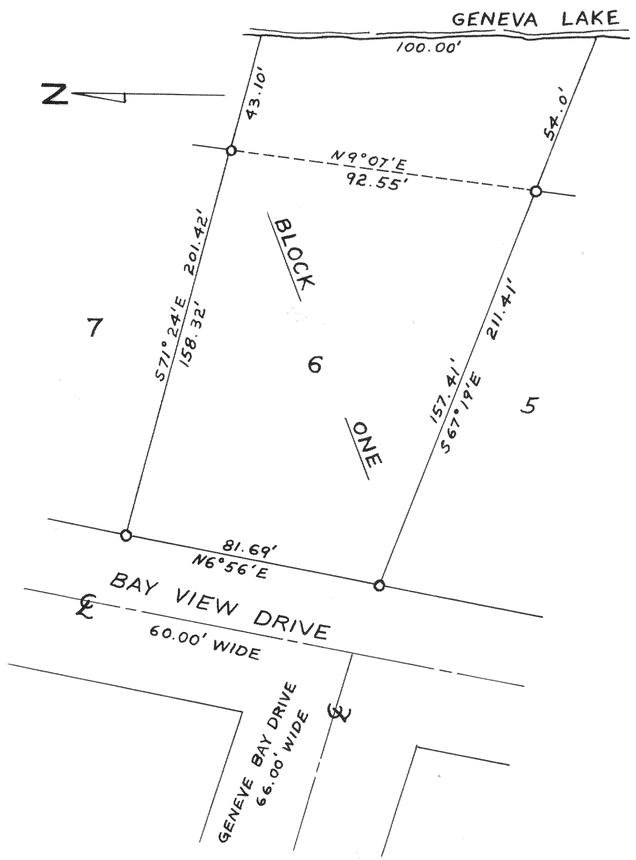


DECEMBER, 1960

Floyd L. Jensen
COUNTY SURVEYOR

#3820

PLAT OF SURVEY OF

A PARCEL OF LAND LOCATED IN THE NW¼ OF THE NE¼ OF SECTION 35, T2N, R17E, CITY OF LAKE GENEVA, WALWORTH COUNTY, WISCONSIN.

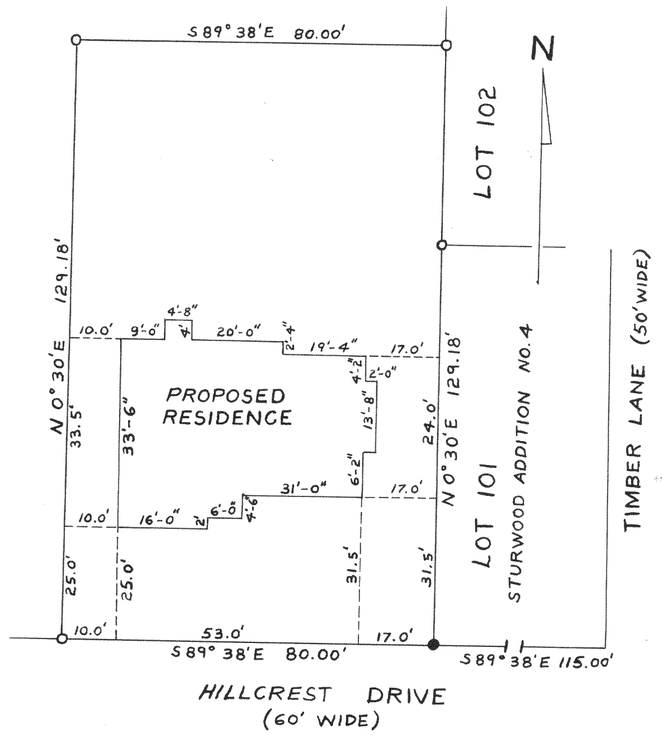

JUNE, 1960

Floyd L. Jensen
COUNTY SURVEYOR