

#3899

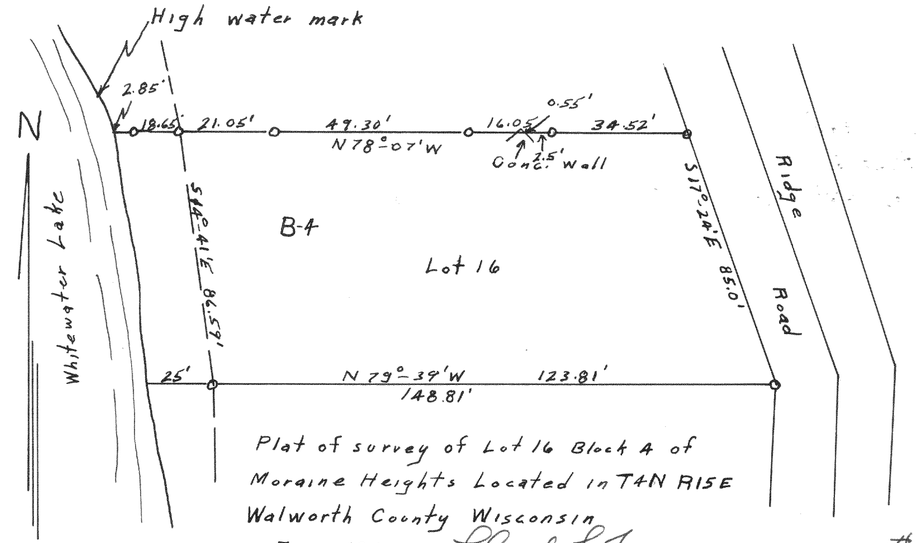

Plat of survey of Lot 16 Block 4 of Moraine Heights Located in T4N R15E Walworth County Wisconsin Aug. 1960

Floyd L Jensen
County Surveyor


#3900

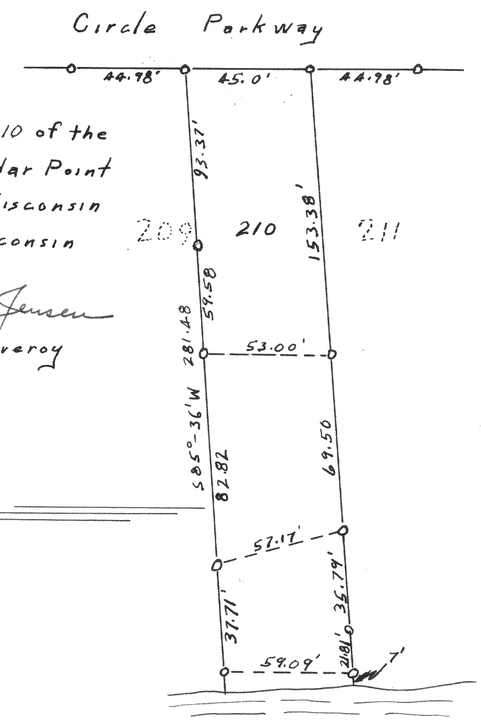

Plat of survey of lot 210 of the Third Addition to Cedar Point Park, William Bay Wisconsin Walworth County Wisconsin March 1960

Floyd L Jensen
County Surveroy


#3901

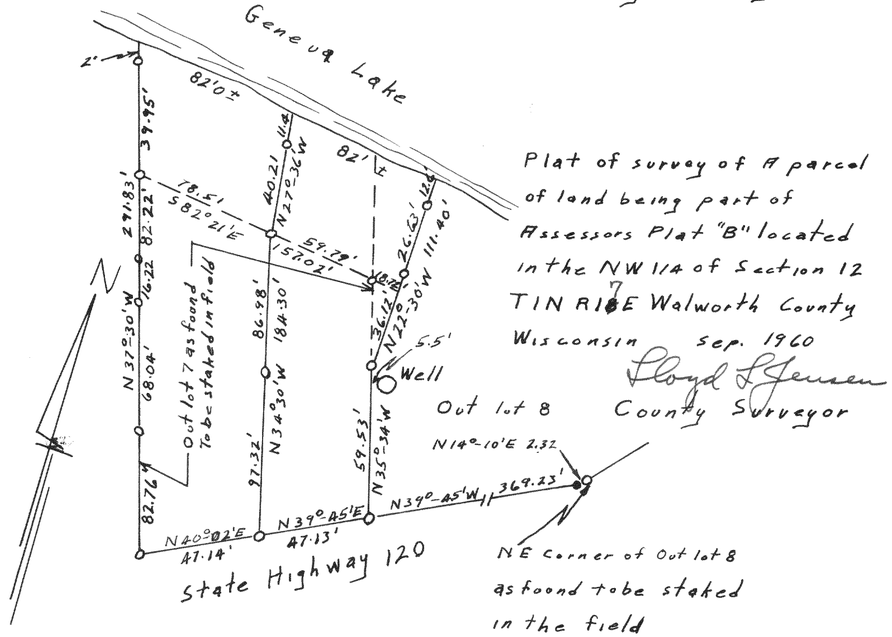

Plat of survey of A parcel of land being part of Assessors Plat "B" located in the NW 1/4 of Section 12 T1N R16E Walworth County Wisconsin Sep. 1960

Floyd L Jensen
County Surveyor

#3902

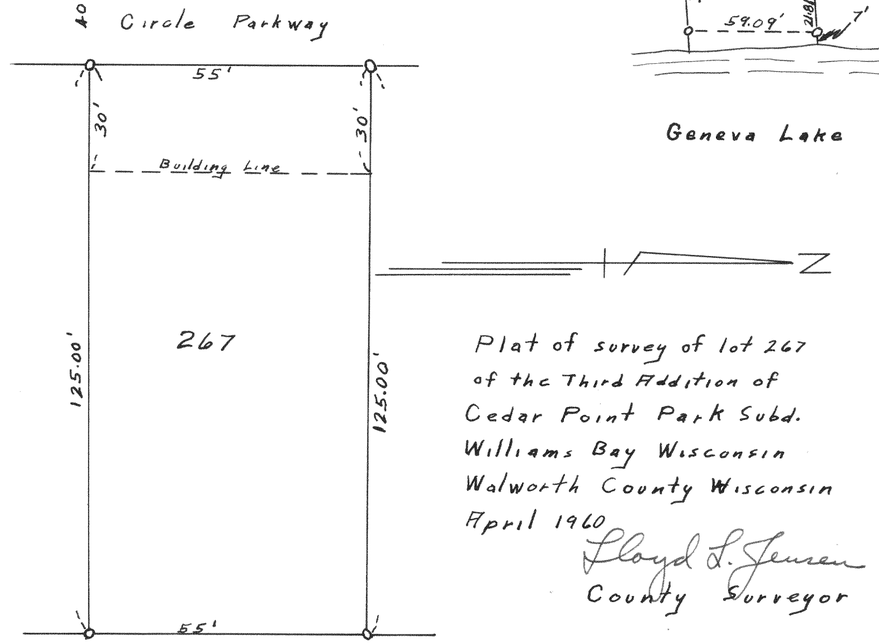

Plat of survey of lot 267 of the Third Addition of Cedar Point Park Subd. Williams Bay Wisconsin Walworth County Wisconsin April 1960

Floyd L. Jensen
County Surveyor