
#3910

PLAT OF SURVEY OF

LOT 7 OF MORRIS PARK, LOCATED IN SECTION 26, T4N, R16E, WALWORTH COUNTY, WISCONSIN.

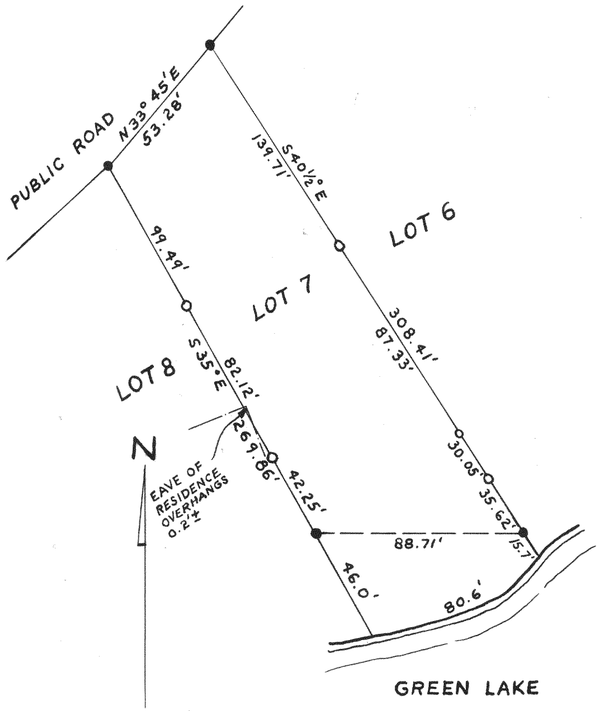


SEPT., 1960

Floyd L. Jensen
COUNTY SURVEYOR

#3911

PLAT OF SURVEY OF

LOTS 5464 THRU 5471, BLOCK 100, MAP OF SECTION 3, PELL LAKE, T1N, R18E, WALWORTH COUNTY, WISCONSIN.

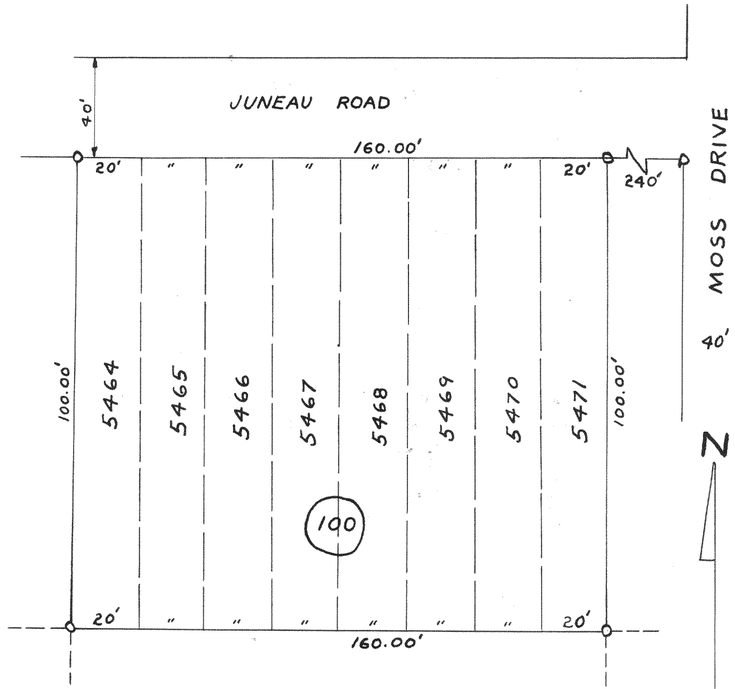


AUGUST 9, 1960

Floyd L. Jensen
COUNTY SURVEYOR

#3912

PLAT OF SURVEY OF

A PARCEL OF LAND LOCATED IN THE SE ¼ OF SECTION 8, AND THE NE ¼ OF SECTION 17, T2N, R16E, WALWORTH COUNTY, WISCONSIN.

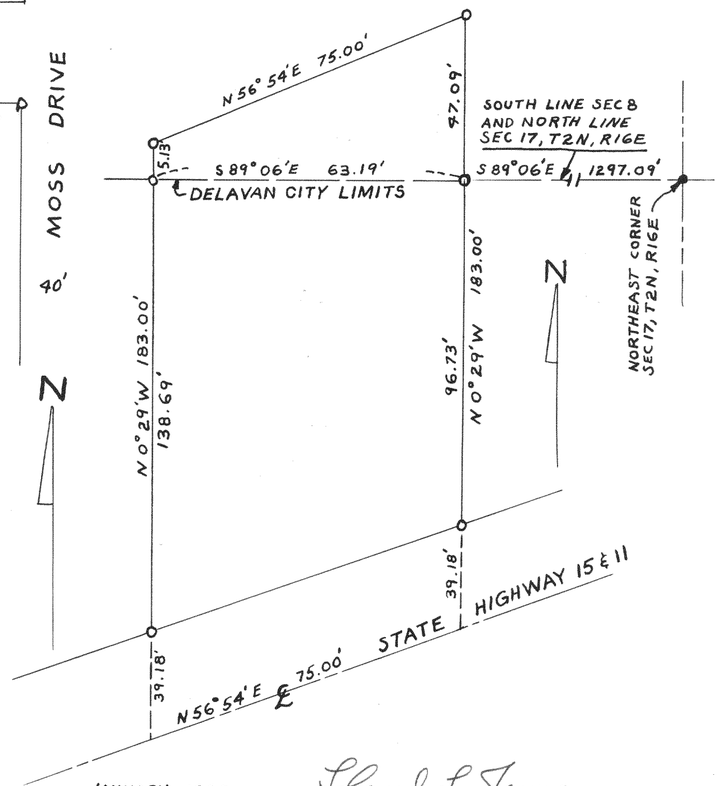

JANUARY, 1960

Floyd L. Jensen
COUNTY SURVEYOR