332

4063

PLAT OF SURVEY OF
PART OF LOT 6, AND LOTS 7, 10 AND 11 BLOCK 22
ROCKWELL'S ADDITION TO THE CITY OF ELKHORN,
WALWORTH COUNTY, WISCONSIN

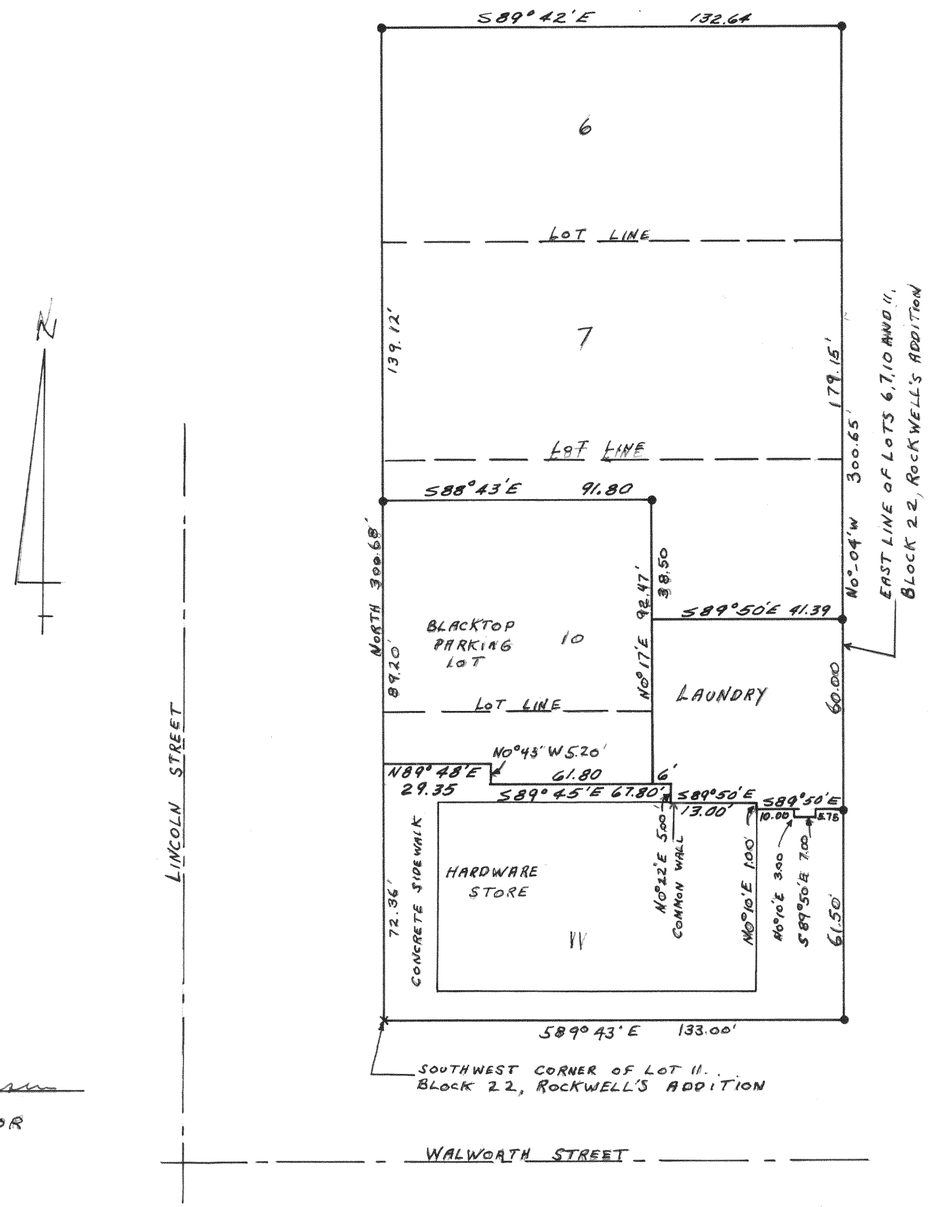

JUN 1962 Floyd L Jensen
WAL. CO. SURVEYOR

4064

PLAT OF SURVEY OF
LAND LOCATED IN NW¼-SW¼
SECTION 6, T 4 N, R 17 E, WALWORTH
COUNTY, WISCONSIN

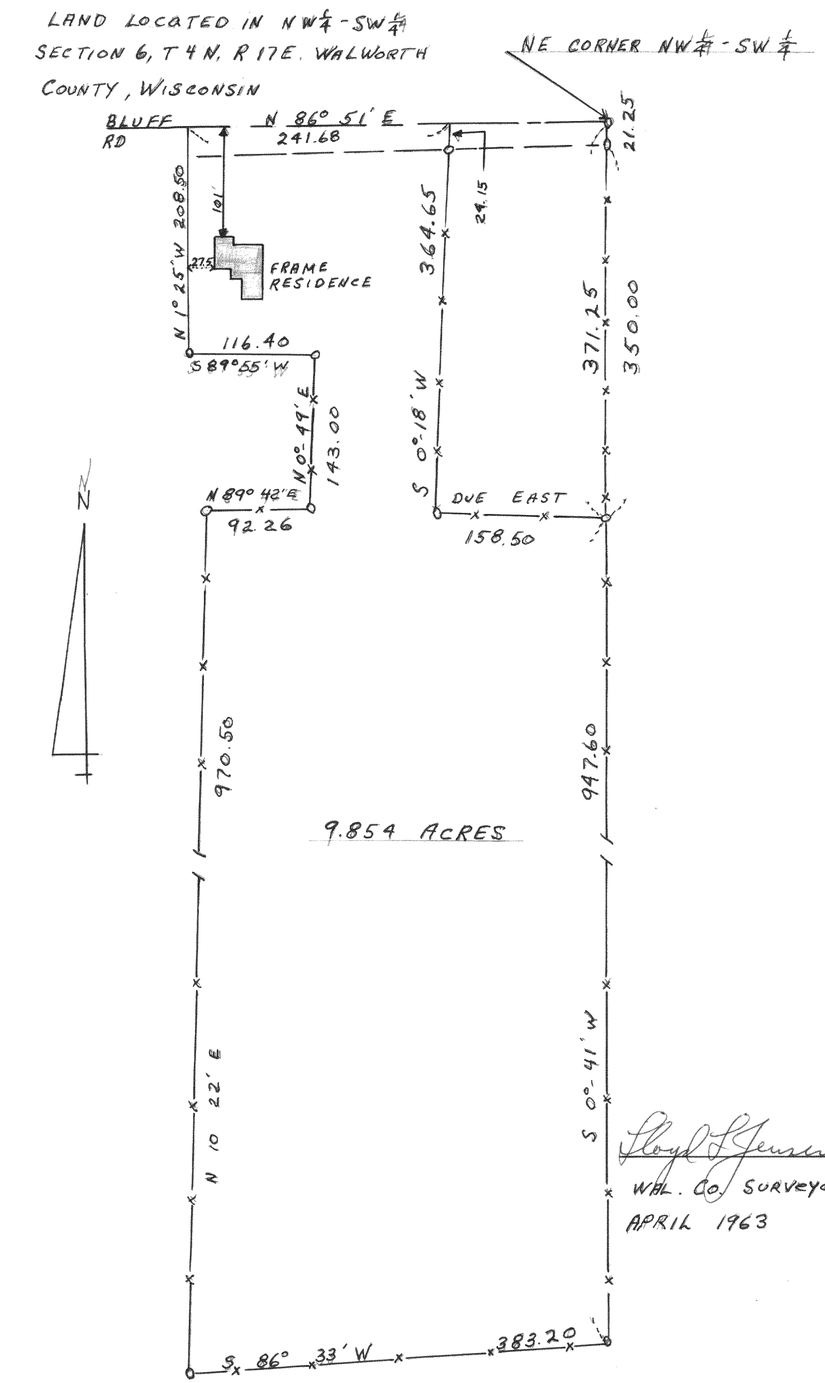

Floyd L Jensen
WAL. CO. SURVEYOR
APRIL 1963