

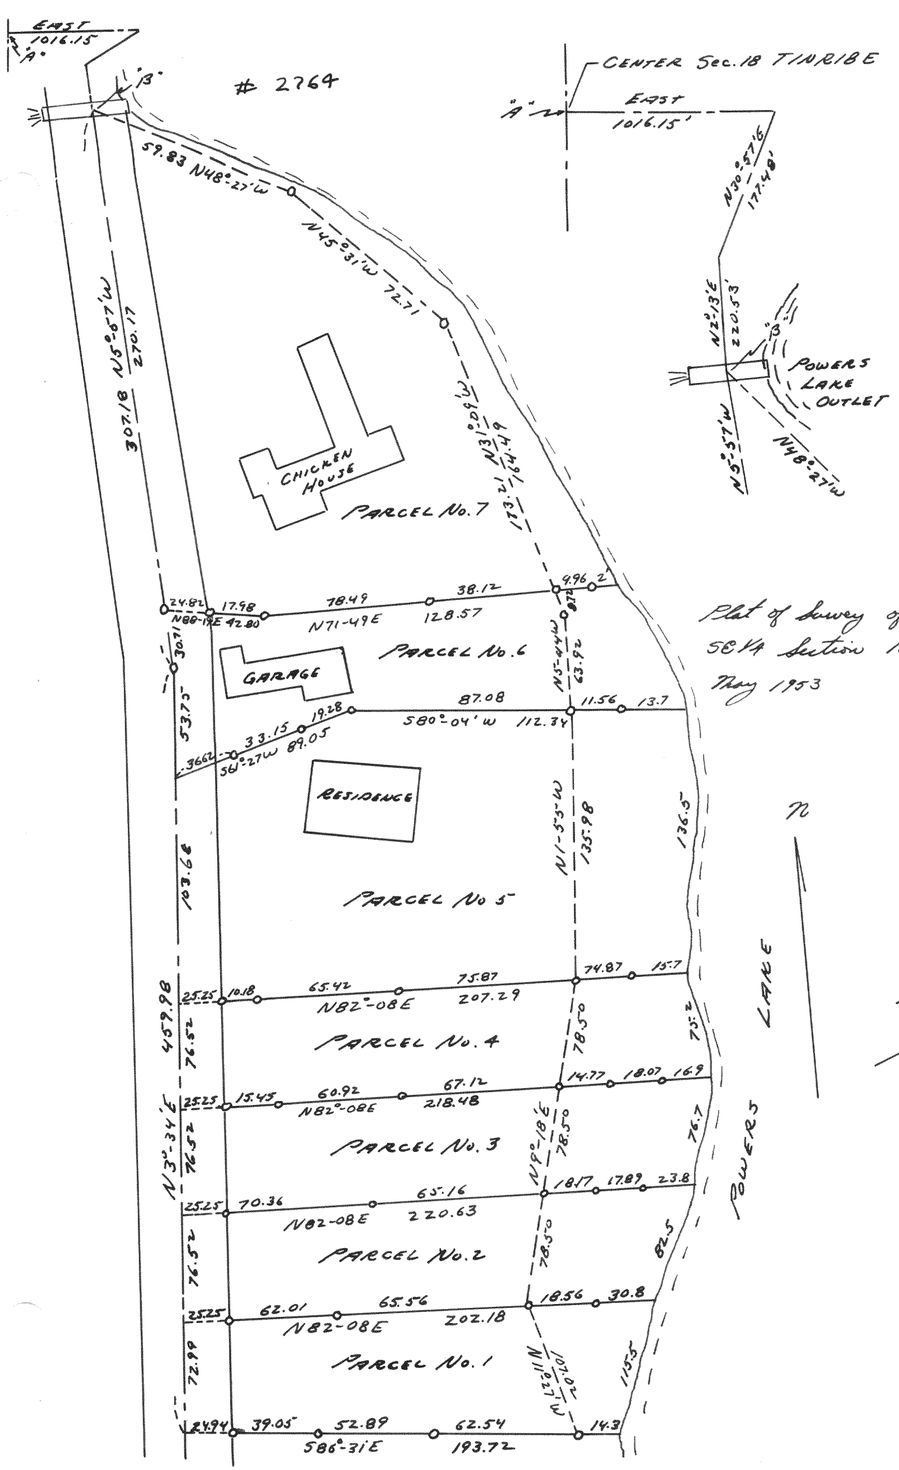



Plat of Survey of land in SE¼ Section 18 T1NR18E
May 1953 LLJ CS

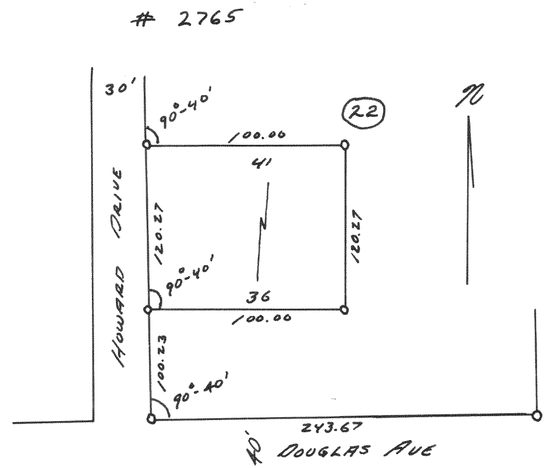


Plat of Survey of Lots 36-41 Block 22
Lake Ivanhoe Resort T1NR18E
Oct 1953 LLJ CS

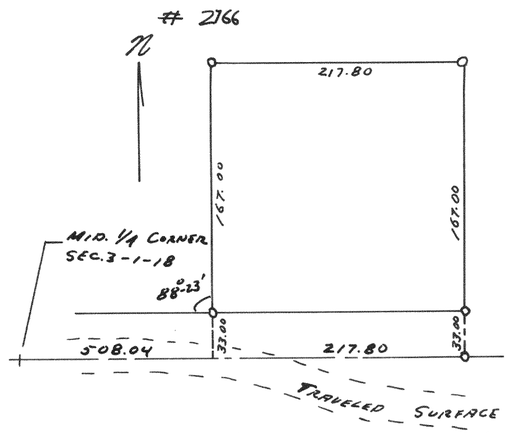

Plat of Survey of land in SW¼ NE¼ Section 3 T1NR18E
Nov. 1953 LLJ CS

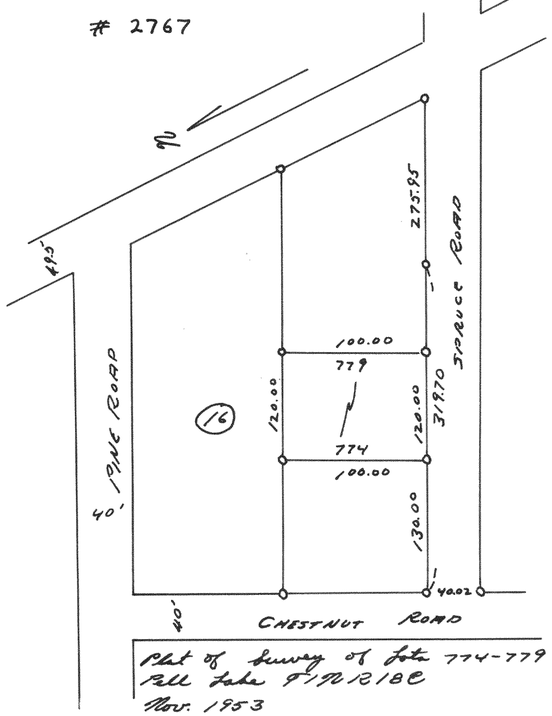

Plat of Survey of Lots 774-779 Block 16
Bell Lake T1NR18E
Nov. 1953 LLJ CS

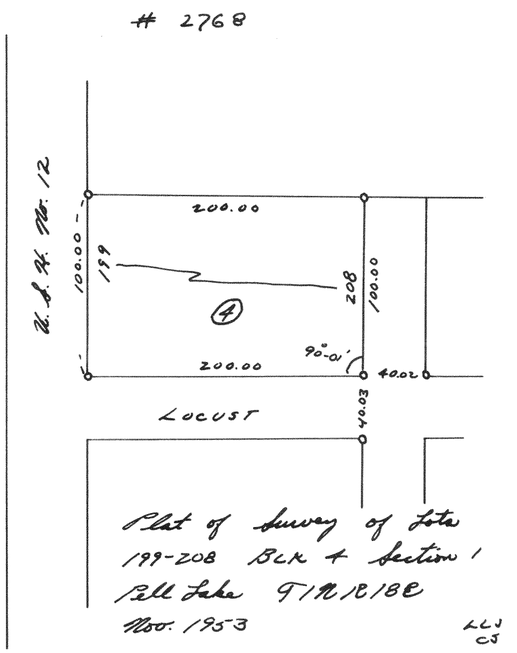

Plat of Survey of Lots 199-208 Blk 4 Section 1
Bell Lake T1NR18E
Nov. 1953 LLJ CS