# #4136

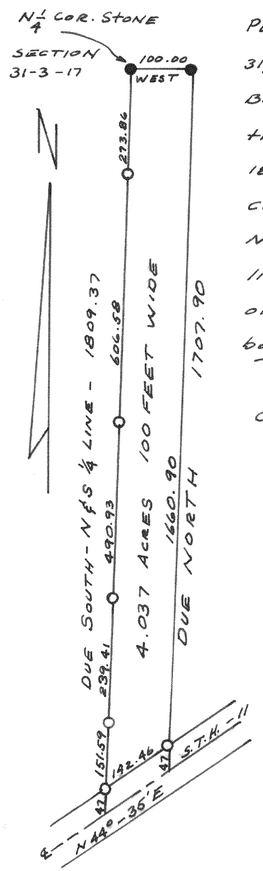


PLAT OF SURVEY OF THE NE¼ OF SECTION 31, T3N, R17E, WALWORTH COUNTY, WISCONSIN. Beginning at the N¼ Sec. Cor. of sec 31 thence due S. along the N-S¼ Sec line 1809.37' thence N44°-35'E along the center of S.T.H #11 192.46' thence due N parallel to and 100' E of N-S¼ Sec. line 1707.90' thence due W along an old fence line 100' to the point of beginning.

Oct. 30, 1963

Floyd L Jensen
WALWORTH County Surveyor

# #4137

PLAT OF SURVEY OF LAND LOCATED THE NE¼ OF SECTION 2, T3N, R19E, RACINE COUNTY, WISCONSIN

Nov. 1963
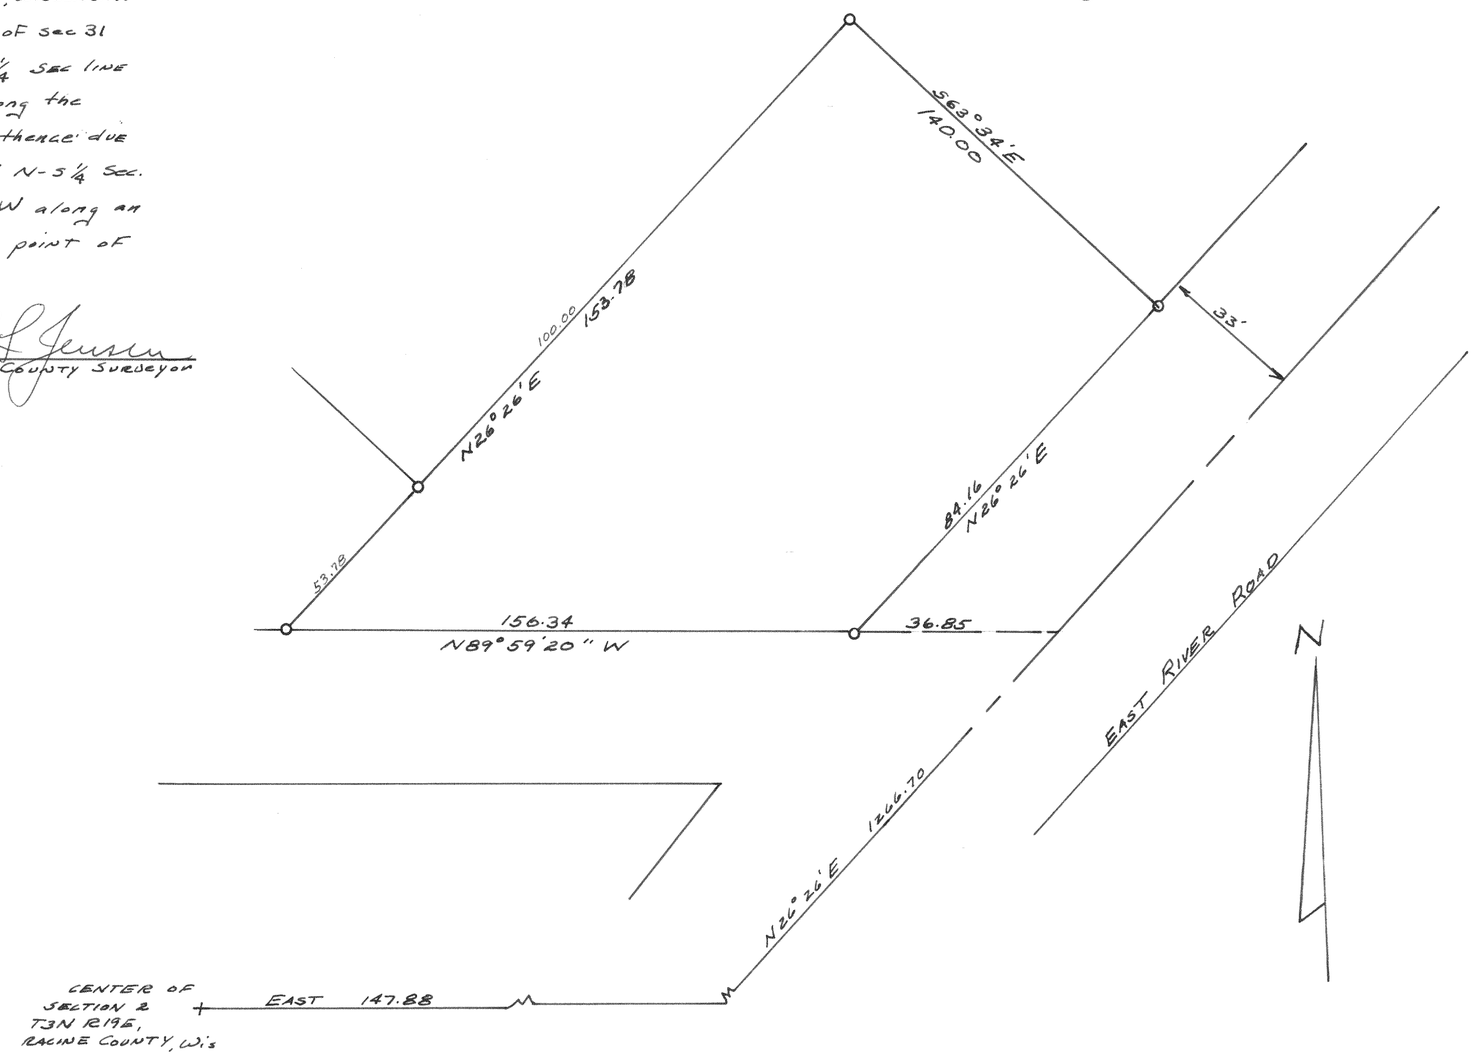
Floyd L Jensen
WALWORTH County Surveyor