
400

4169

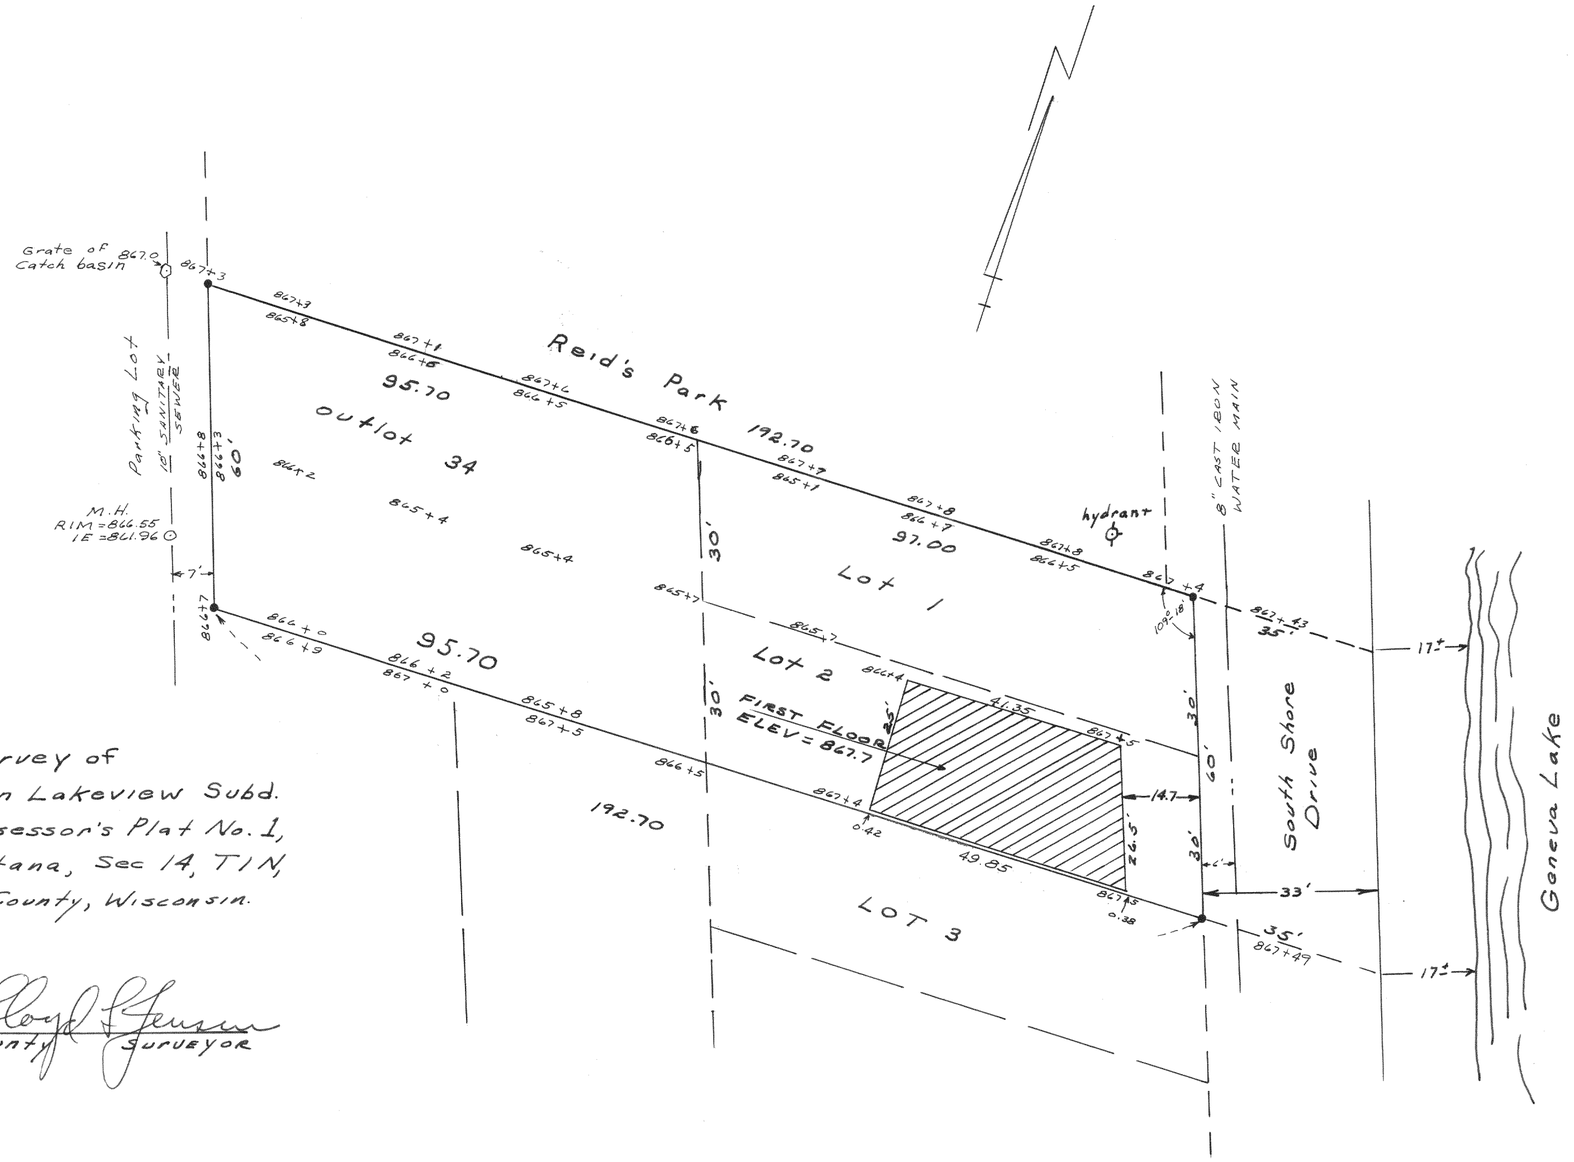

Plat of Survey of
Lots 1 and 2 in Lakeview Subd.
& Outlot 34 Assessor's Plat No. 1,
Village of Fontana, Sec 14, T1N,
R16E Walworth County, Wisconsin.

April 1963

Floyd L. Jensen
County Surveyor