
#4261 PLAT OF SURVEY OF
LOTS 11 & 12 STEARNS & GEROULDS SUBDIVISION SW¼ SECTION 11, T1N, R16E
WALWORTH COUNTY, WISCONSIN.

I HEREBY CERTIFY THAT THE ABOVE SURVEY PLAT IS NOT A "RE-PLAT" AS DESCRIBED IN CHAPTER 236 OF THE WISCONSIN STATUTES; THAT THE ABOVE PARCELS COMPLY WITH THE ZONING ORDINANCES OF THE VILLAGE OF FONTANA, AND THAT THE ABOVE PARCELS WILL BE SERVED WITH SANITARY WATER AND SEWER. I FURTHER CERTIFY THAT I HAVE SURVEYED THE ABOVE PLAT, WHICH IS A CORRECT REPRESENTATION OF THE EXTERIOR BOUNDARY LINES.

JUNE 1964

Floyd L. Jensen
CO. SURVEYOR

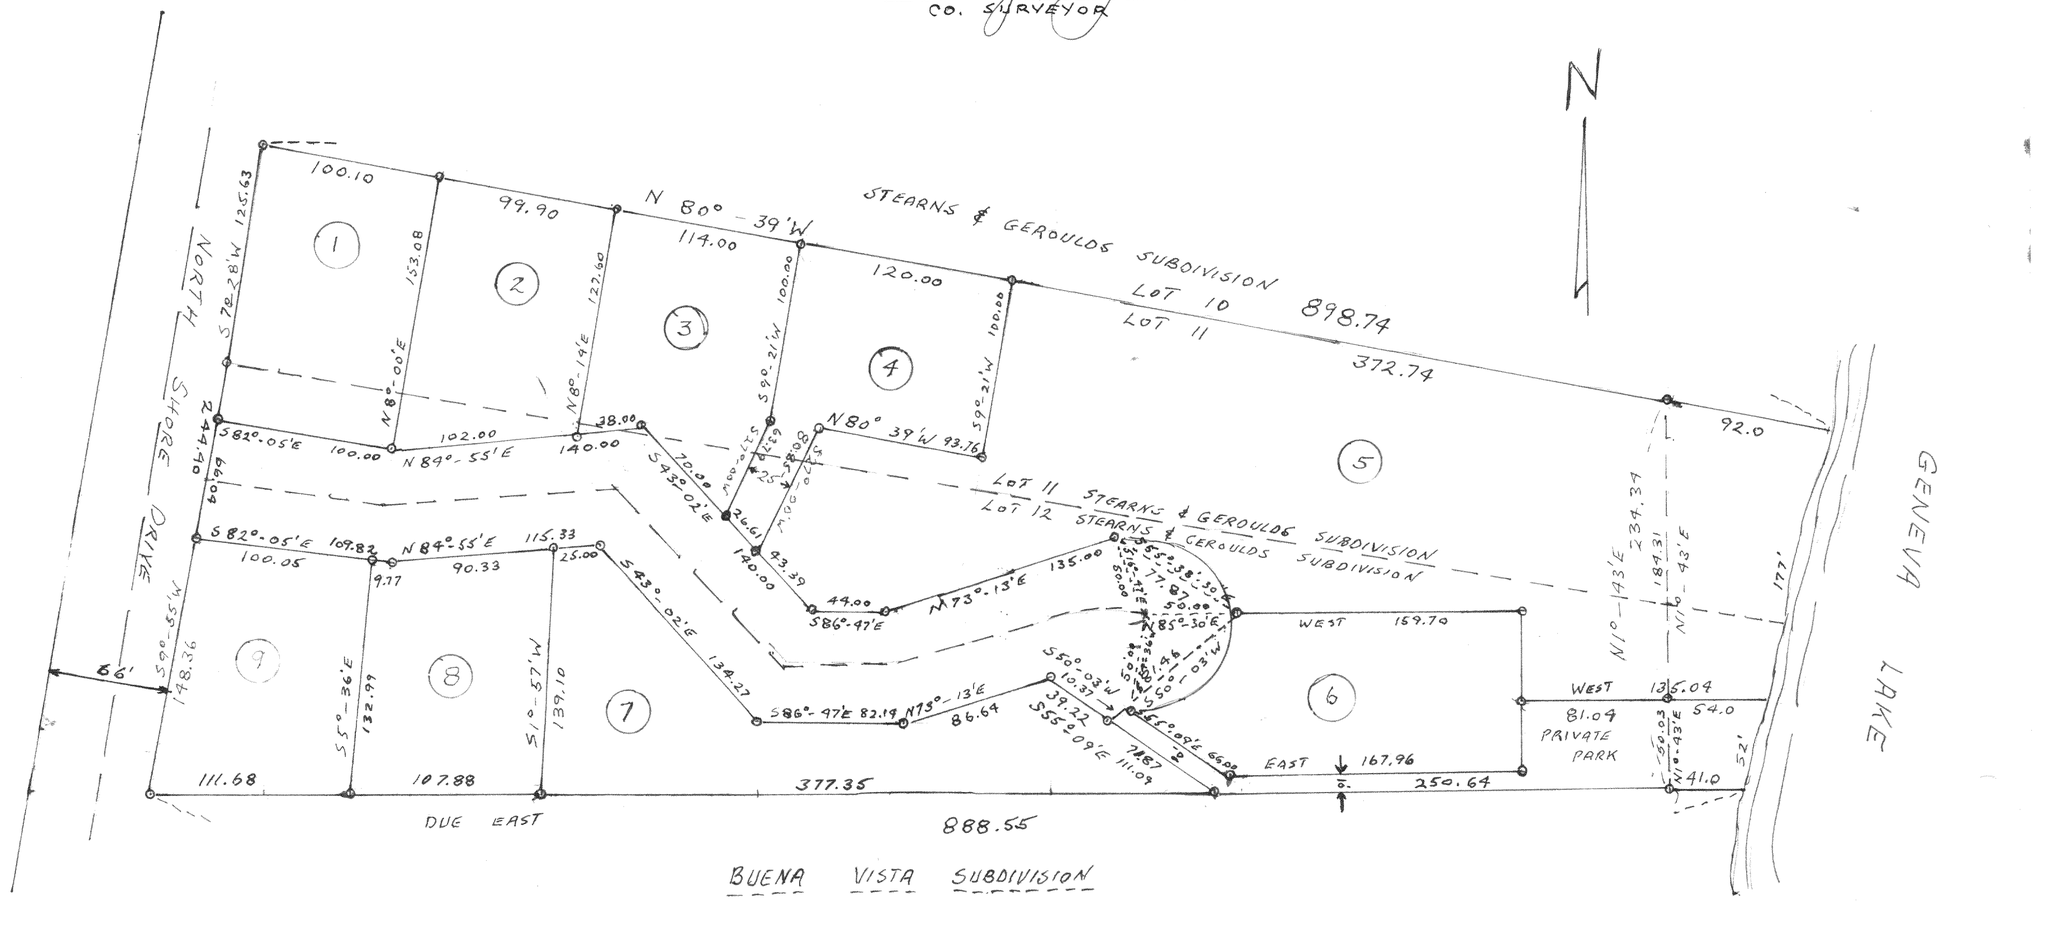

BUENA VISTA SUBDIVISION