#2854

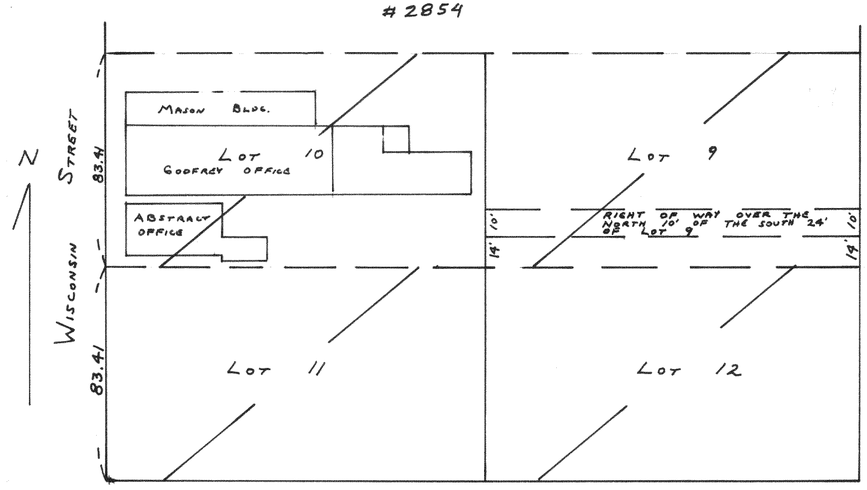

PLAT OF SURVEY OF LOTS 9, 10, 11 AND 12 OF BLOCK 20 OF THE ORIGINAL CITY OF ELKHORN, WALWORTH COUNTY, WISCONSIN.

DECEMBER 1954

LLOYD L. JENSEN SA
COUNTY SURVEYOR

#2855

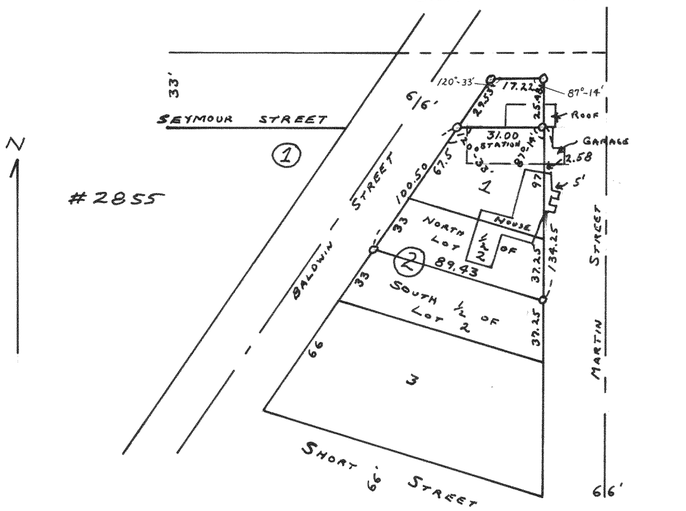

PLAT OF SURVEY OF LOT 1 AND NORTH ½ OF LOT 2 OF BLOCK 2 OF ORIGINAL VILLAGE OF SHARON WALWORTH COUNTY, WISCONSIN.

APRIL 1954

LLOYD L. JENSEN SA
COUNTY SURVEYOR

#2856

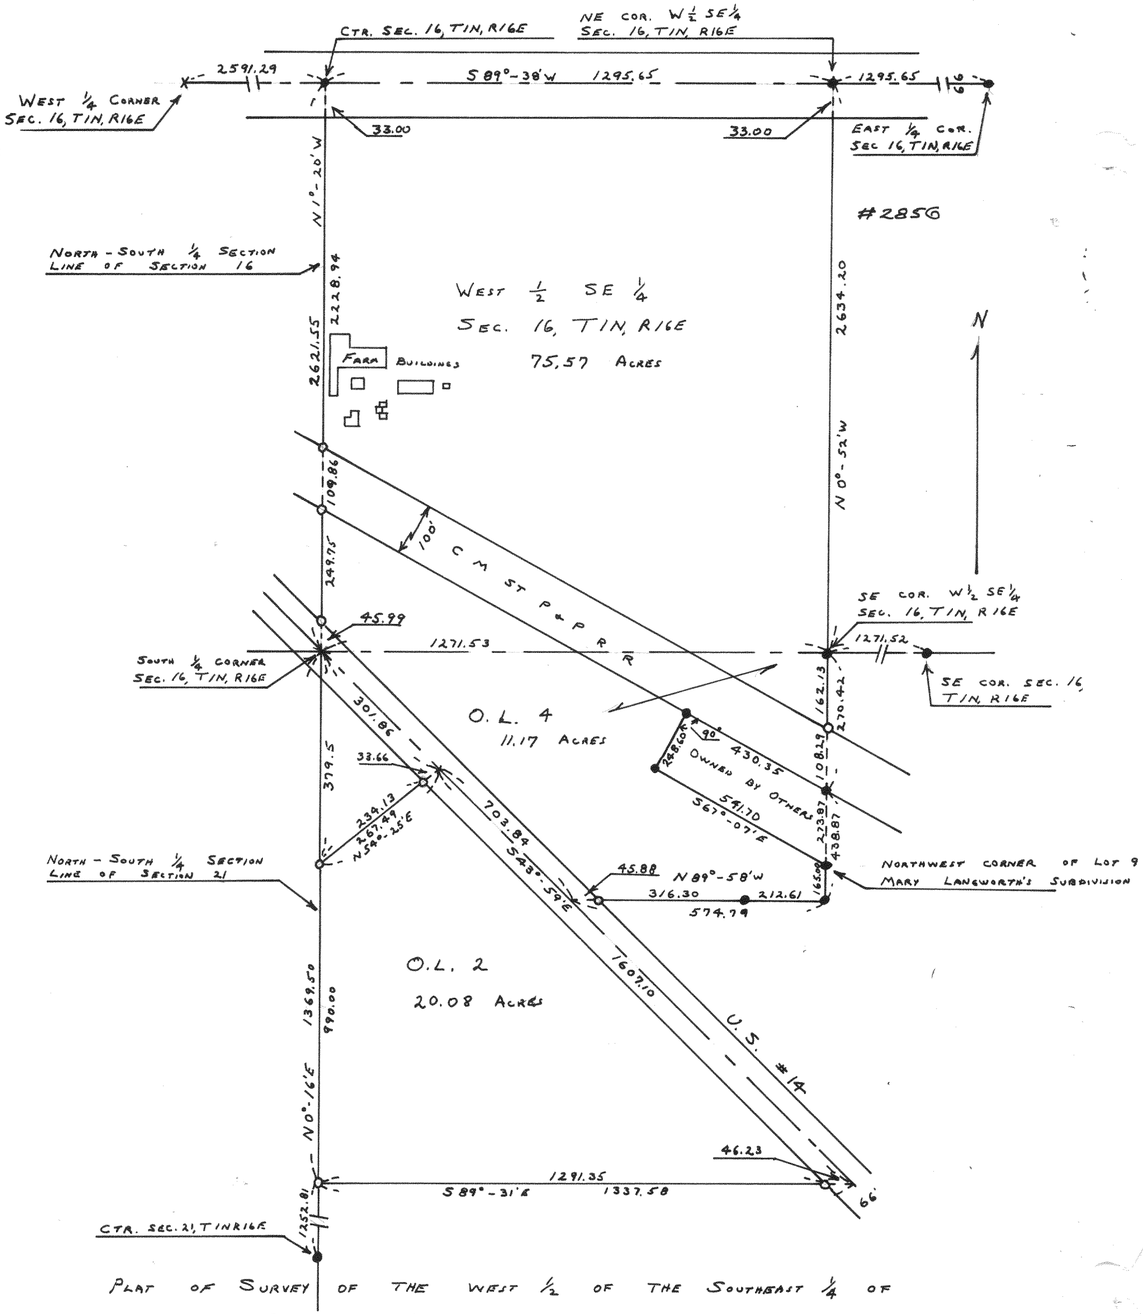

PLAT OF SURVEY OF THE WEST ½ OF THE SOUTHEAST ¼ OF SECTION 16, T1N, R16E. ALSO OUTLOT 2 AND PART OF OUTLOT 4 OF THE ASSESSORS PLAT OF THE VILLAGE OF WALWORTH, WALWORTH COUNTY, WISCONSIN.

JANUARY 1954

LLOYD L. JENSEN SA
COUNTY SURVEYOR