
#4400

PLAT OF SURVEY
OF

ADDITION TO
WOODS SCHOOL
SE¼ SECTION 33
T2N-R17E
WALWORTH
COUNTY
WISCONSIN

Floyd F Jensen
CO. SURVEYOR

OCT. 1965

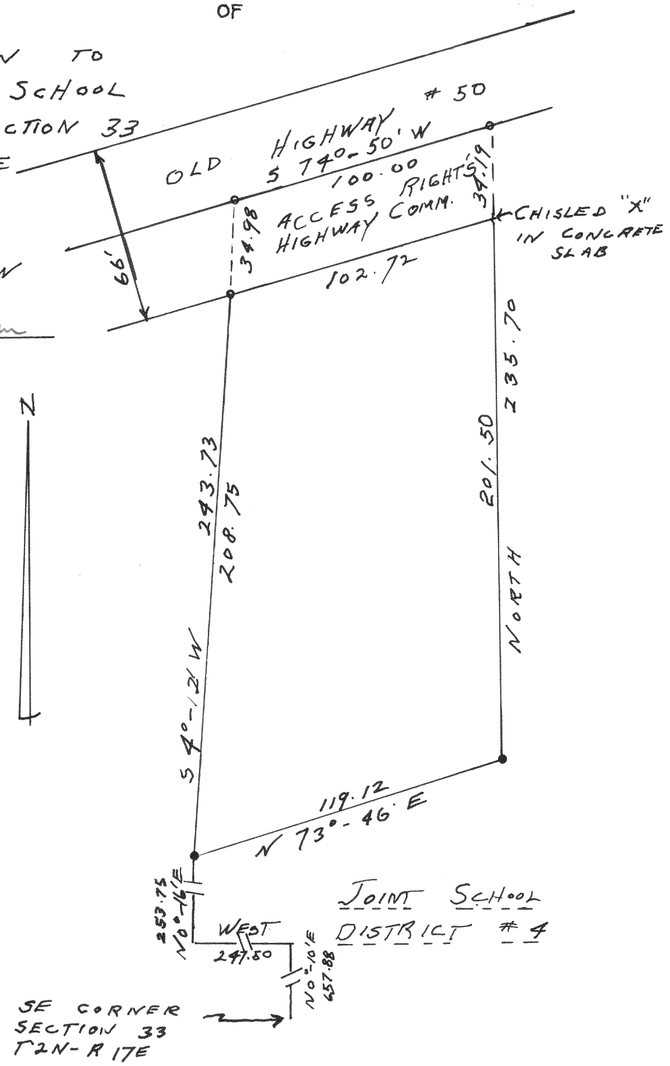

#4401

PLAT OF SURVEY
OF

LOT 21 BLOCK C - UNIT 3
COUNTRY CLUB ESTATES LOCATED
IN S½ SECTION 14 AND N½ SECTION 23
T1N-R16E, WALWORTH COUNTY, WISCONSIN.

Floyd F Jensen
CO. SURVEYOR

AUG. 1965

