
672

#4552

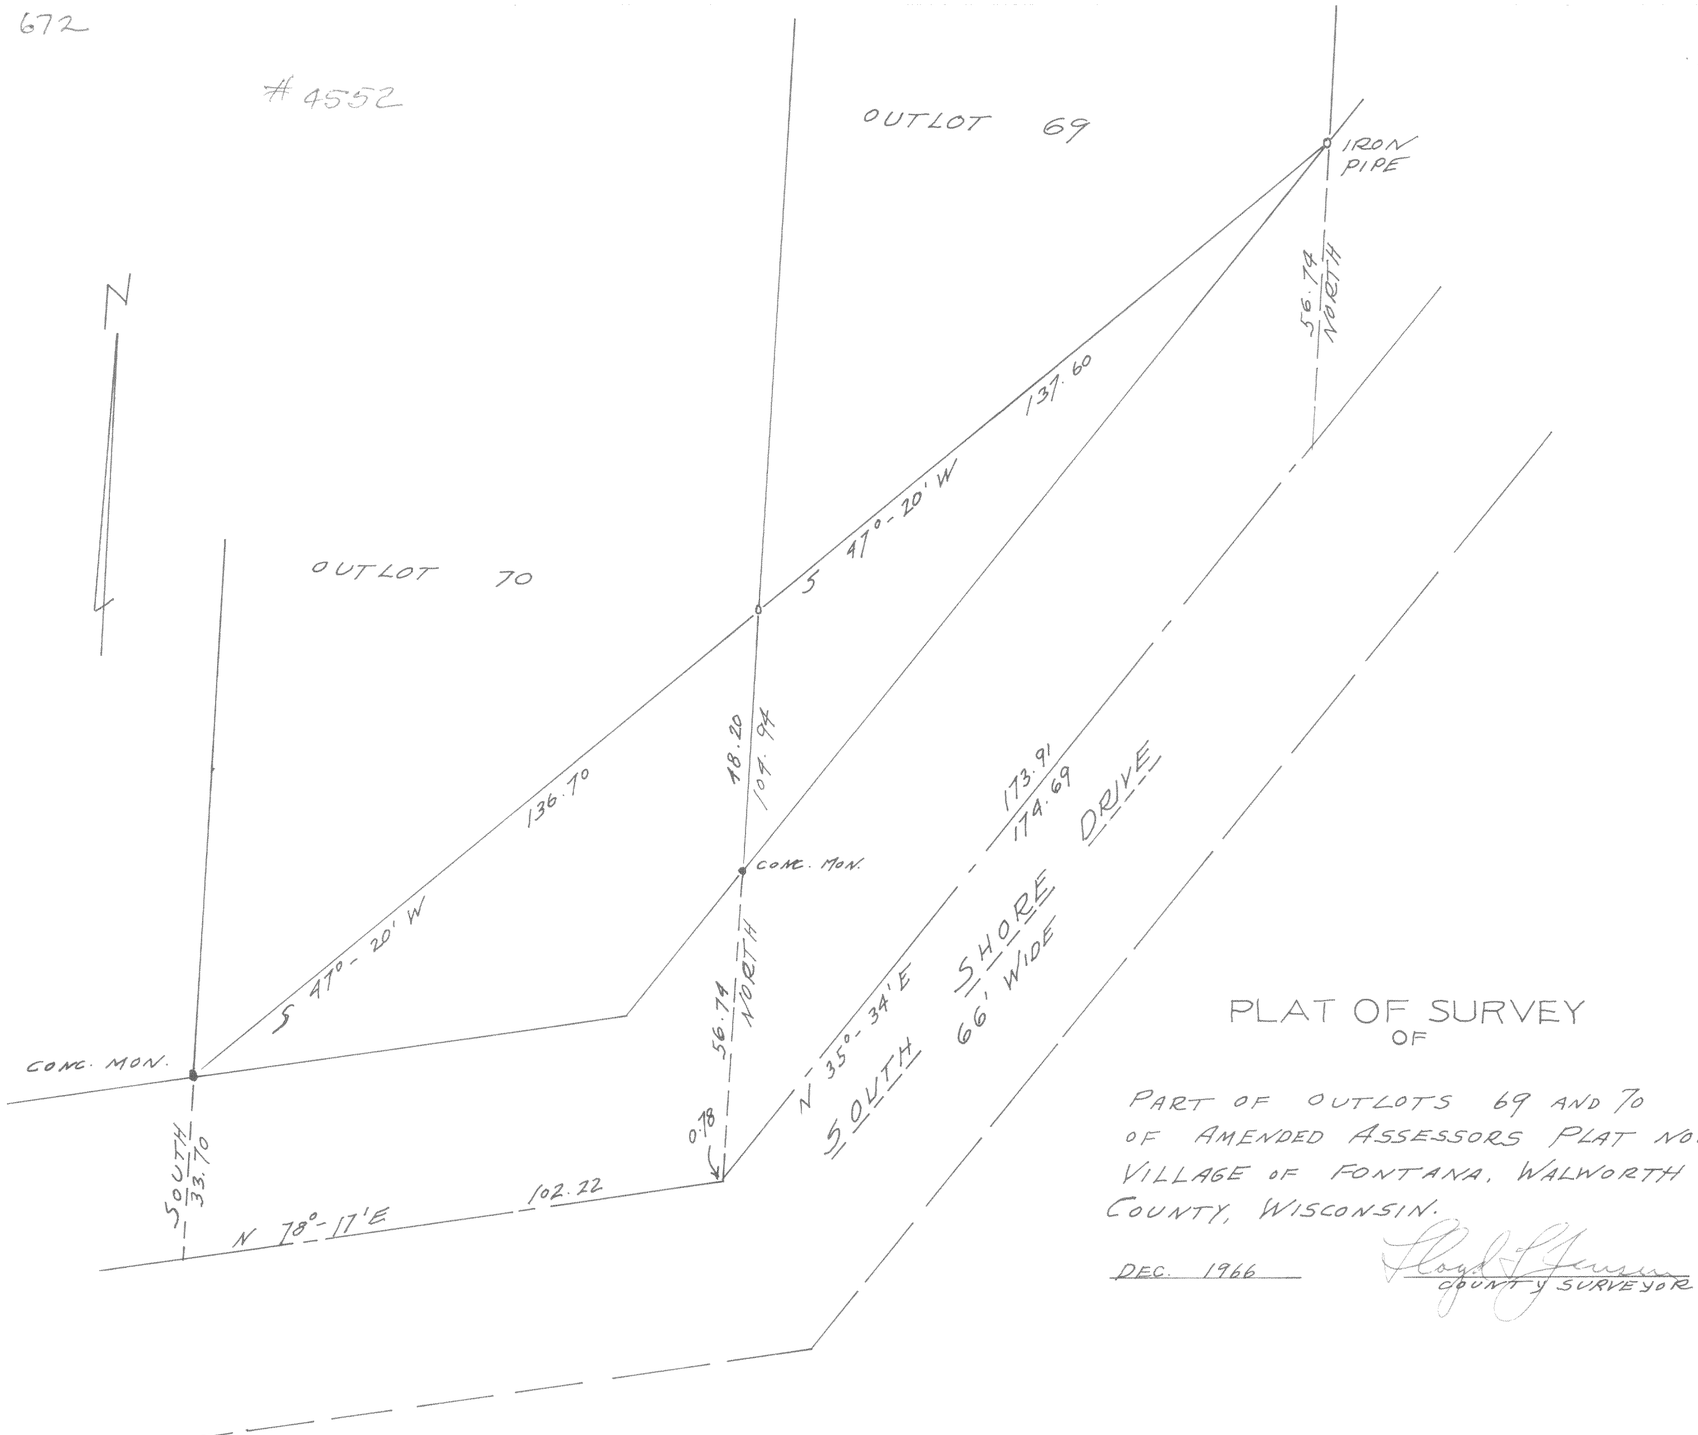

PLAT OF SURVEY
OF

PART OF OUTLOTS 69 AND 70
OF AMENDED ASSESSORS PLAT NO. 1
VILLAGE OF FONTANA, WALWORTH
COUNTY, WISCONSIN.

DEC. 1966

Floyd L. Jensen
COUNTY SURVEYOR