PLAT OF SURVEY
OF

LOTS 1 AND 2 EXCEPT NORTH 65.00'; LOTS 16 AND 17 EXCEPT SOUTH 10.00', BLOCK 9 - PLAT OF FONTANA, WALWORTH CO., WIS.


NOV. 22, 1968

Floyd L. Yeaman
COUNTY SURVEYOR

SCALE 1" = 30'

O - IRON PIPE

● - CONCRETE MONUMENT

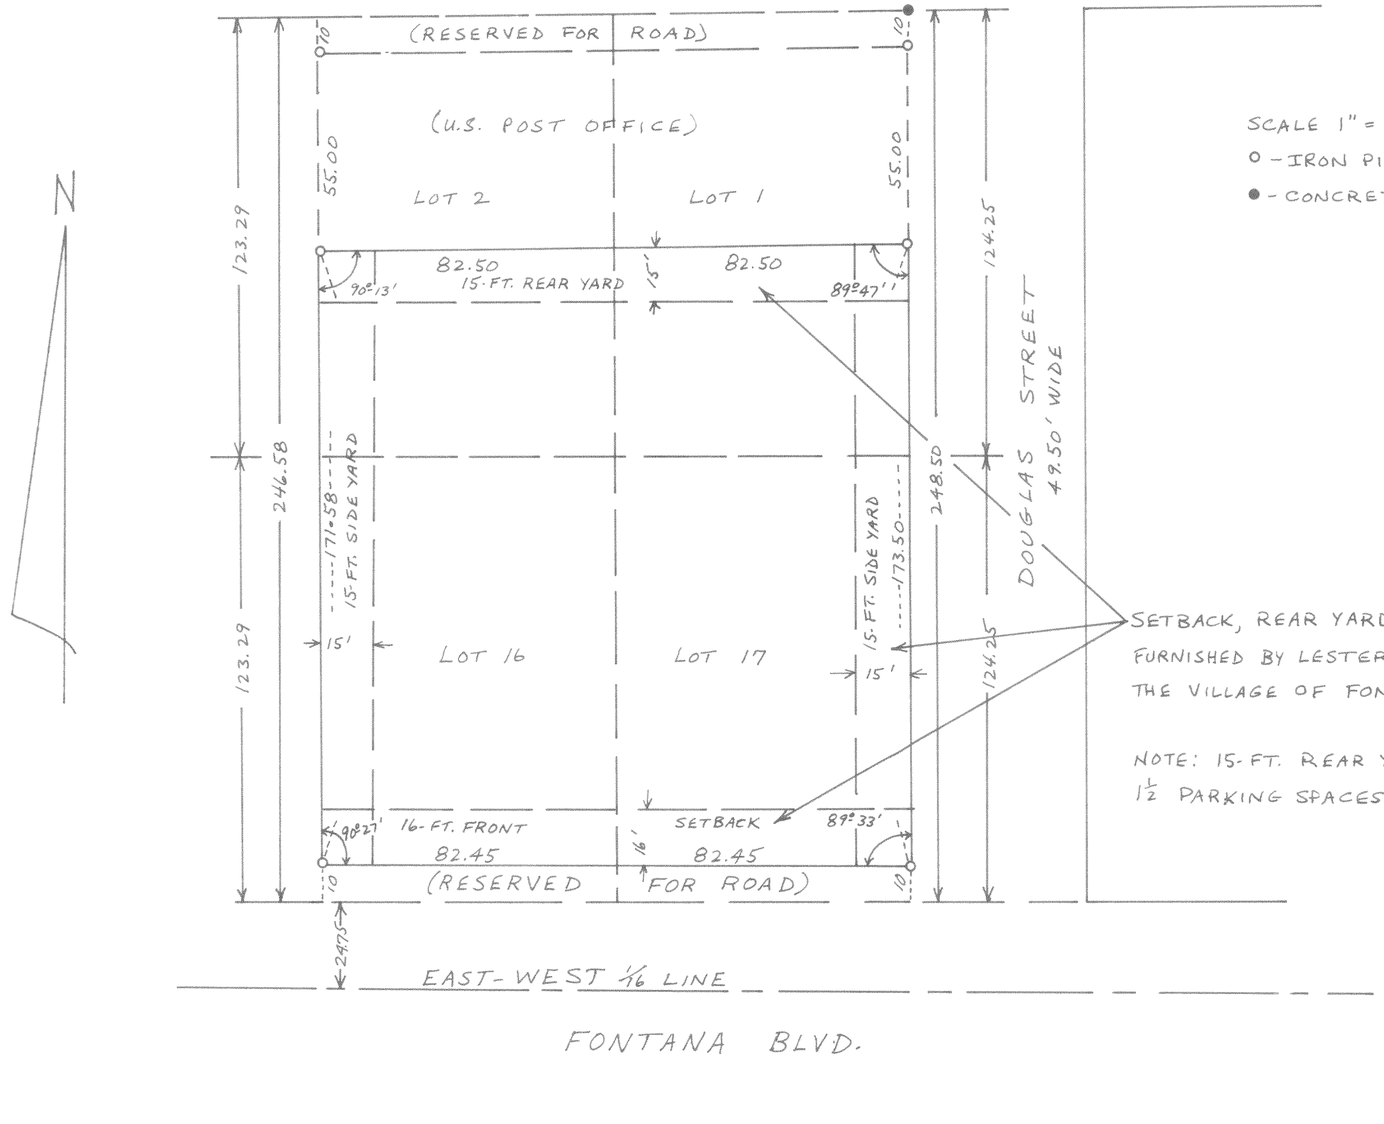

SETBACK, REAR YARD AND SIDE YARD REQUIREMENTS AS FURNISHED BY LESTER ORCUTT, BUILDING INSPECTOR FOR THE VILLAGE OF FONTANA-ON-GENEVA LAKE, WISCONSIN.

NOTE: 15-FT. REAR YARD MAY BE USED AS A DRIVE.
1½ PARKING SPACES REQUIRED FOR EACH APARTMENT.