

#4623

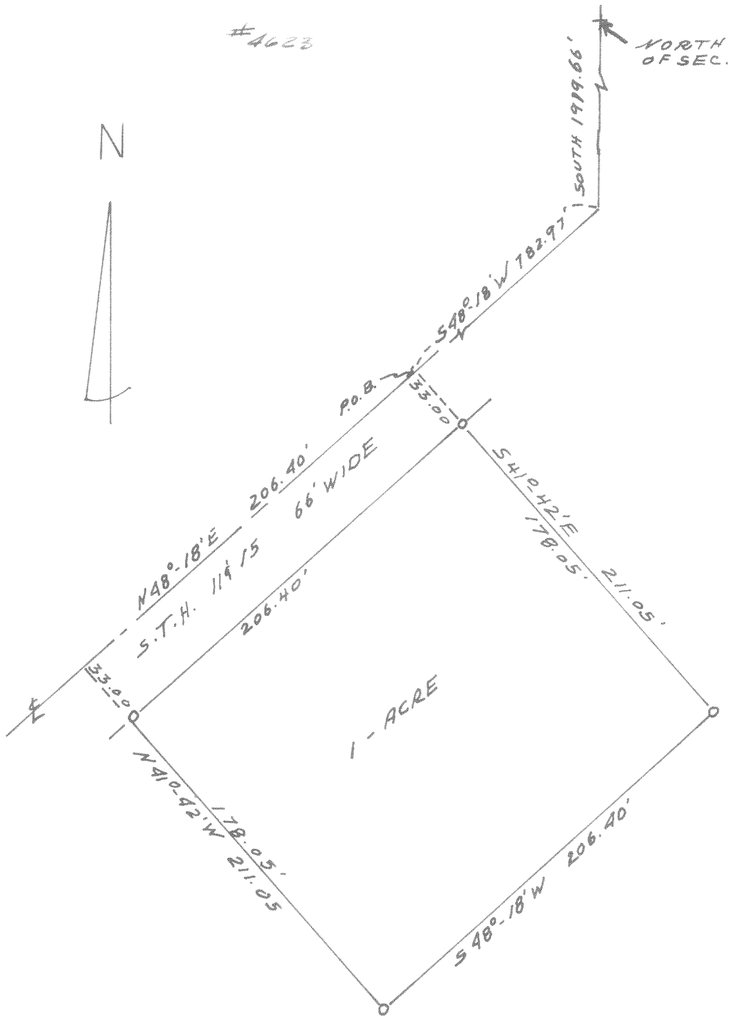

PLAT OF SURVEY
OF
A PARCEL OF LAND LOCATED IN THE W1/2 OF SECTION 2, T2N R16E WALWORTH COUNTY, WISCONSIN.
MARCH 1969

SURVEYOR

#4624

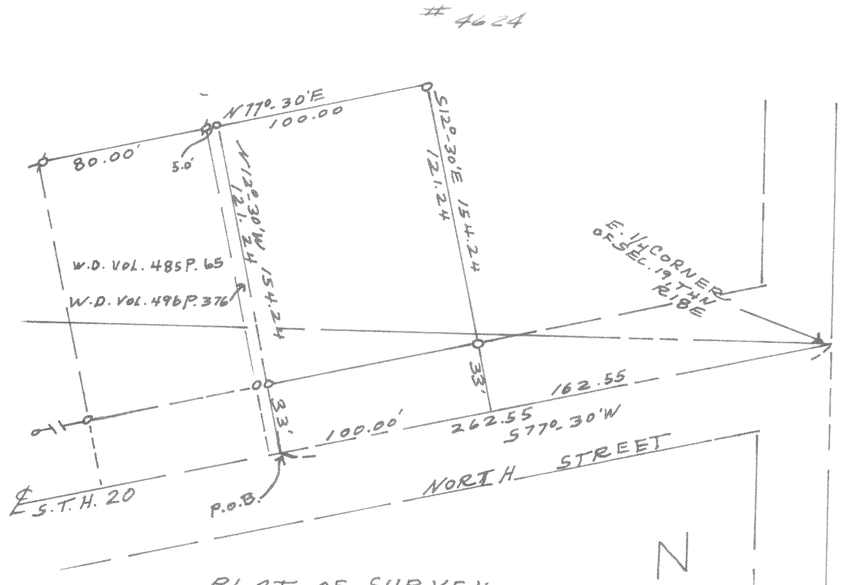

PLAT OF SURVEY
OF
A PARCEL OF LAND LOCATED IN THE E1/2 OF SECTION 19, T4N R16E VILLAGE OF EAST TROY, WISCONSIN.
COMMENCE AT THE E1/4 CORNER OF SAID SECTION 19, THENCE S 77°-30'W ALONG THE CENTERLINE OF S.T.H. 20 262.55 FEET TO THE PLACE OF BEGINNING THENCE N12°-30'W 154.24 FEET, THENCE N 77°-30'E 100.00 FEET, THENCE S12°-30'E 154.24 FEET, THENCE S 77°-30'W 100.00 FEET TO THE PLACE OF BEGINNING.
MARCH 1969

SURVEYOR