
#4646

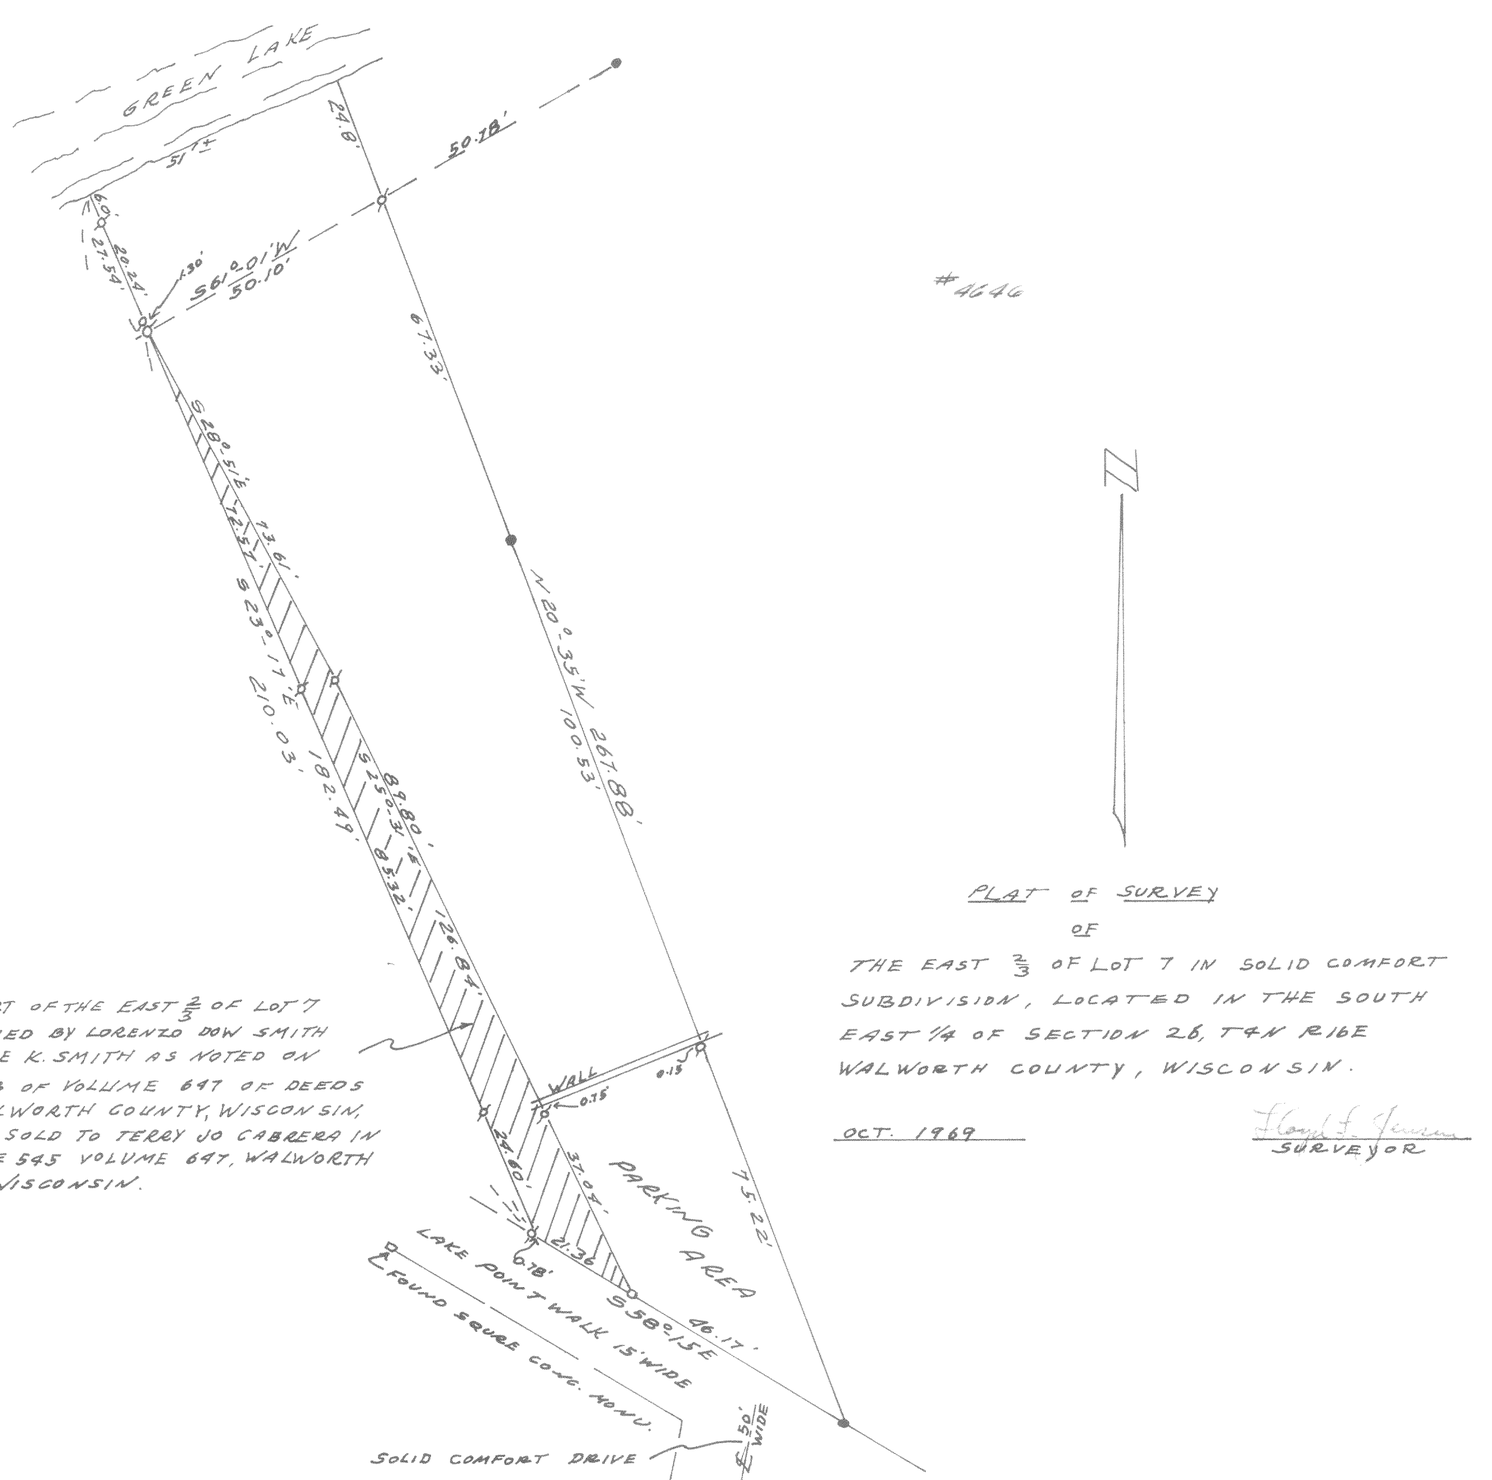

NOTE: THIS PART OF THE EAST $\frac{2}{3}$ OF LOT 7 WAS CLAIMED BY LORENZO DOW SMITH AND ALICE K. SMITH AS NOTED ON PAGE 493 OF VOLUME 647 OF DEEDS FOR WALWORTH COUNTY, WISCONSIN, AND WAS SOLD TO TERRY JO CABRERA IN W.D. PAGE 545 VOLUME 647, WALWORTH COUNTY, WISCONSIN.

PLAT OF SURVEY

OF

THE EAST $\frac{2}{3}$ OF LOT 7 IN SOLID COMFORT SUBDIVISION, LOCATED IN THE SOUTH EAST 1/4 OF SECTION 26, T4N R16E WALWORTH COUNTY, WISCONSIN.

OCT. 1969

Floyd L. Jensen
SURVEYOR