
#4678

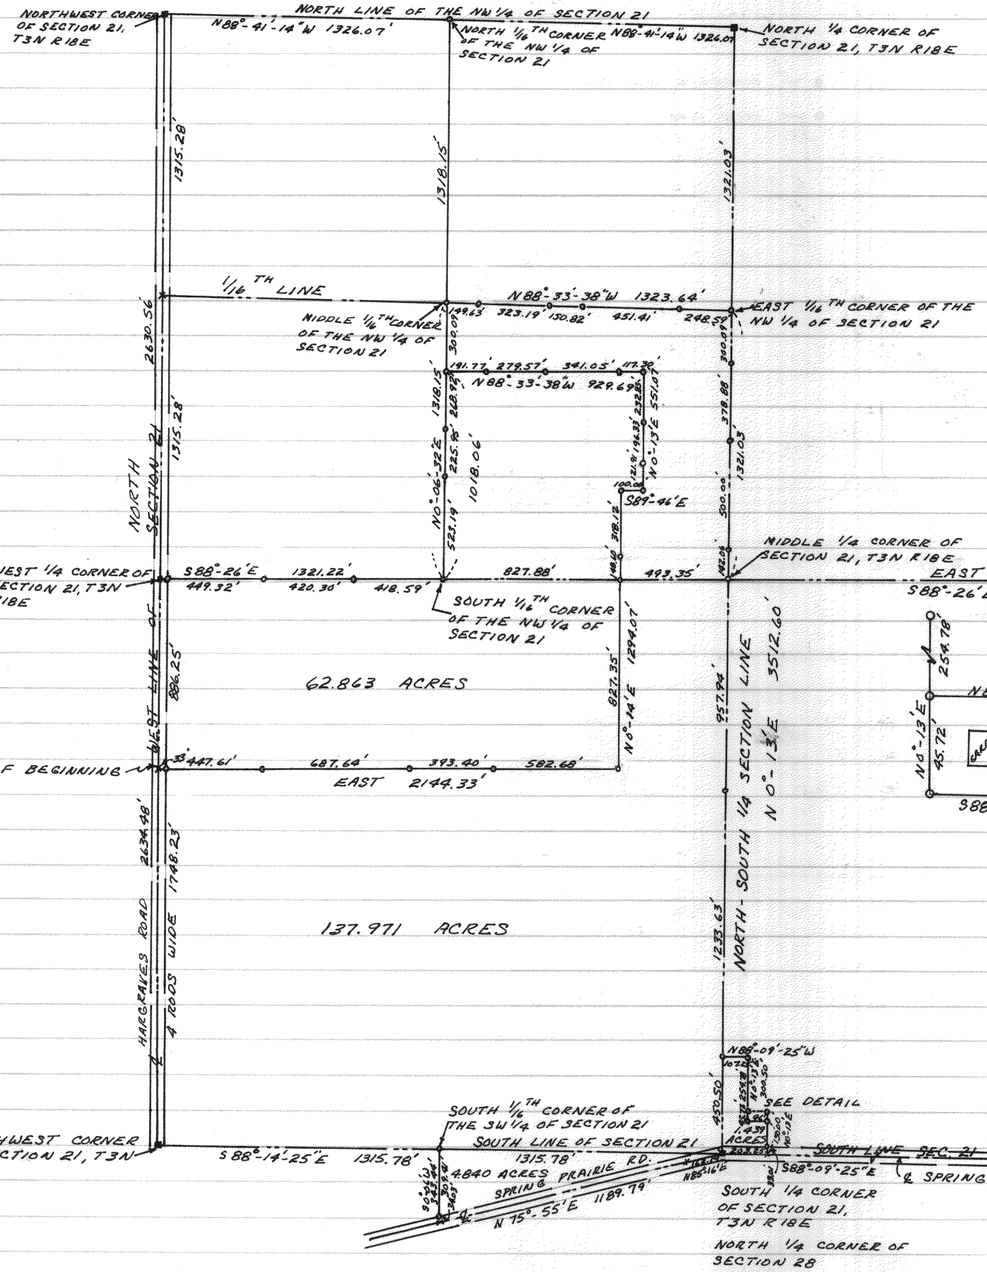

■ — CUT STONE MONUMENT FOUND

o — IRON PIPE SET

x — PK NAIL SET

PLAT OF SURVEY
OF

LAND IN SECTIONS 21 AND 28
T3N R18E, WALWORTH COUNTY,
WISCONSIN.

MAY 1970

Floyd L. Jensen
SURVEYOR