
PLAT OF SURVEY
OF

#4897 LOT 6 BLOCK 4 BROOKWOOD SUBD.
SECTION 18, T1N - R17E
WALWORTH COUNTY, WISCONSIN
NOV. 1967

Lloyd R. Jensen
COUNTY SURVEYOR

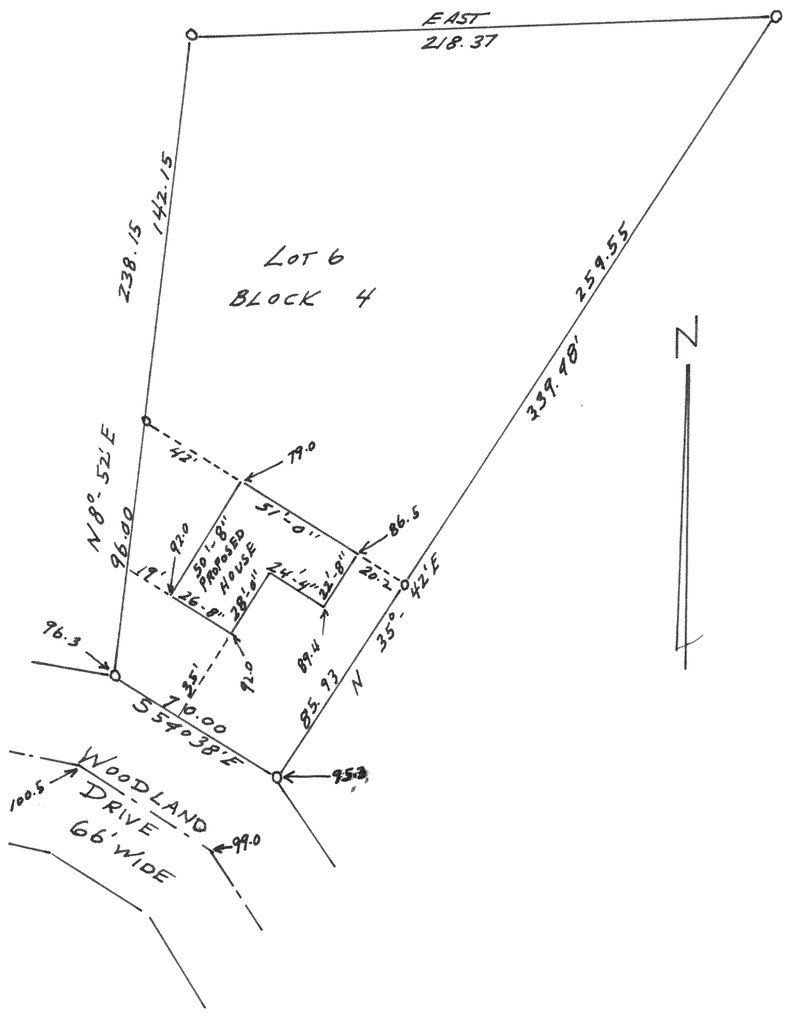

PLAT OF SURVEY
OF

LOTS 43, 42, 41, 40 BLOCK 92
OF LAKE WANDAWEGA SUBD.
#4898 IN T3N R16E WAL. CO. WIS.
OCT. 1967

Lloyd R. Jensen
COUNTY SURVEYOR

