
PLAT OF SURVEY

LOTS 1 AND 2 BLOCK 5 ORIGINAL PLAT OF WILLIAMS BAY WALWORTH COUNTY WISCONSIN.

APRIL 15, 1967

Lloyd F. Jensen
COUNTY SURVEYOR

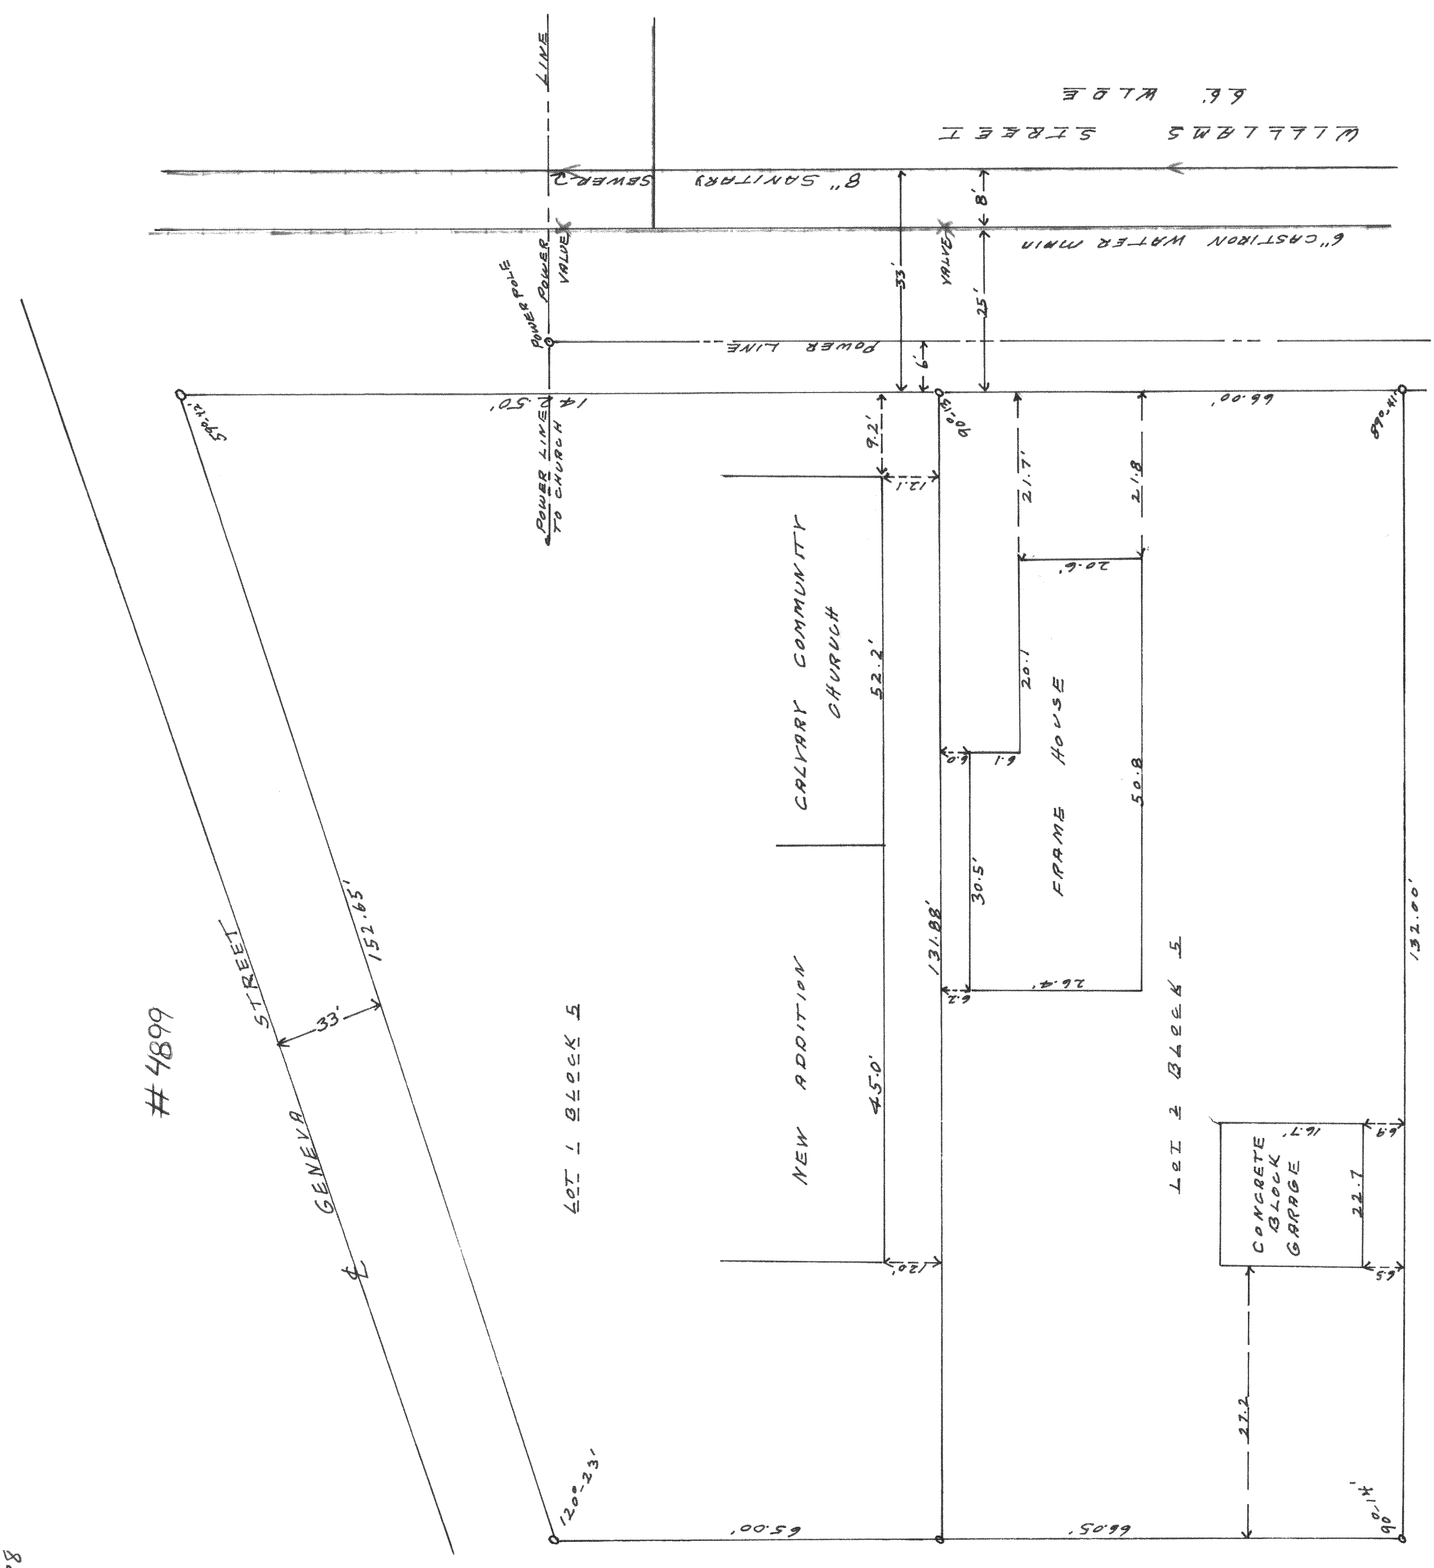

888