PLAT OF SURVEY


OF

SW 1/4 SECTION 23, T5N, R16E, JEFFERSON Co. Wis.

MARCH, 1967

Lloyd L Jensen
COUNTY SURVEYOR

#4911

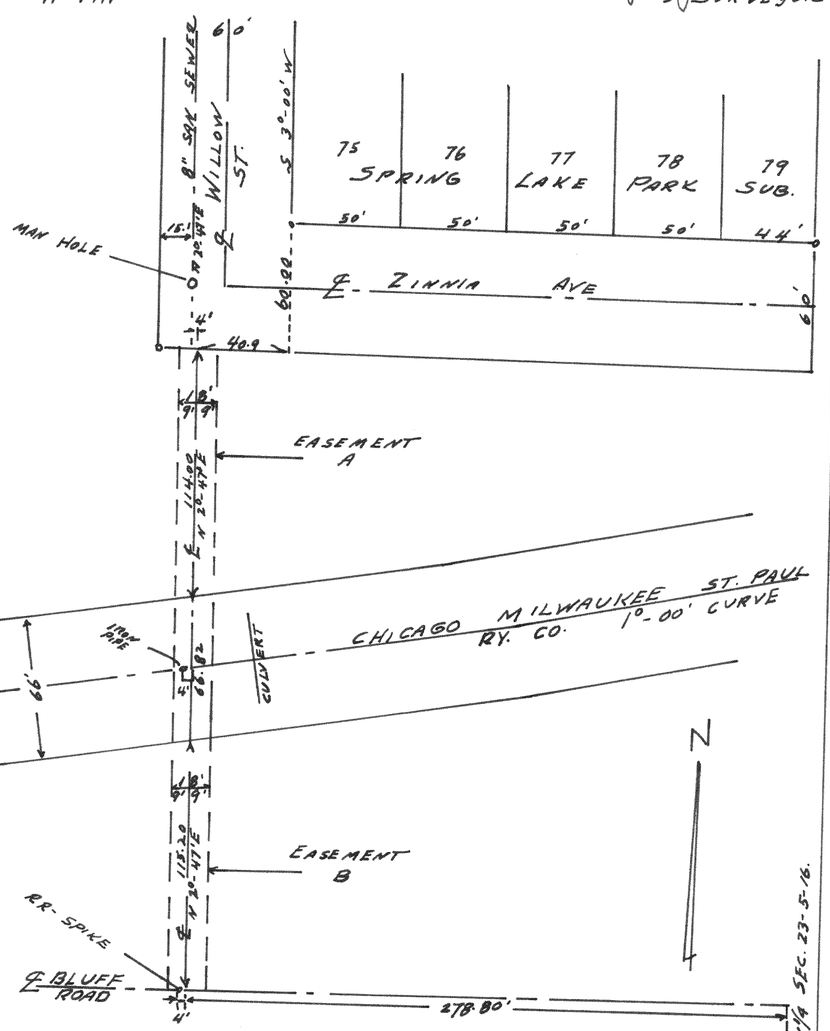

PLAT OF SURVEY

OF

CEDAR POINT PARK 2ND ADDITION
HARBOR VIEW SUBDIVISION
VILLAGE OF WILLIAMS BAY, WIS.

OCT. 2, 1967

Lloyd L Jensen
COUNTY SURVEYOR

#4912

