CERTIFIED SURVEYS 2891, 2904

TOWN OF BLOOMFIELD

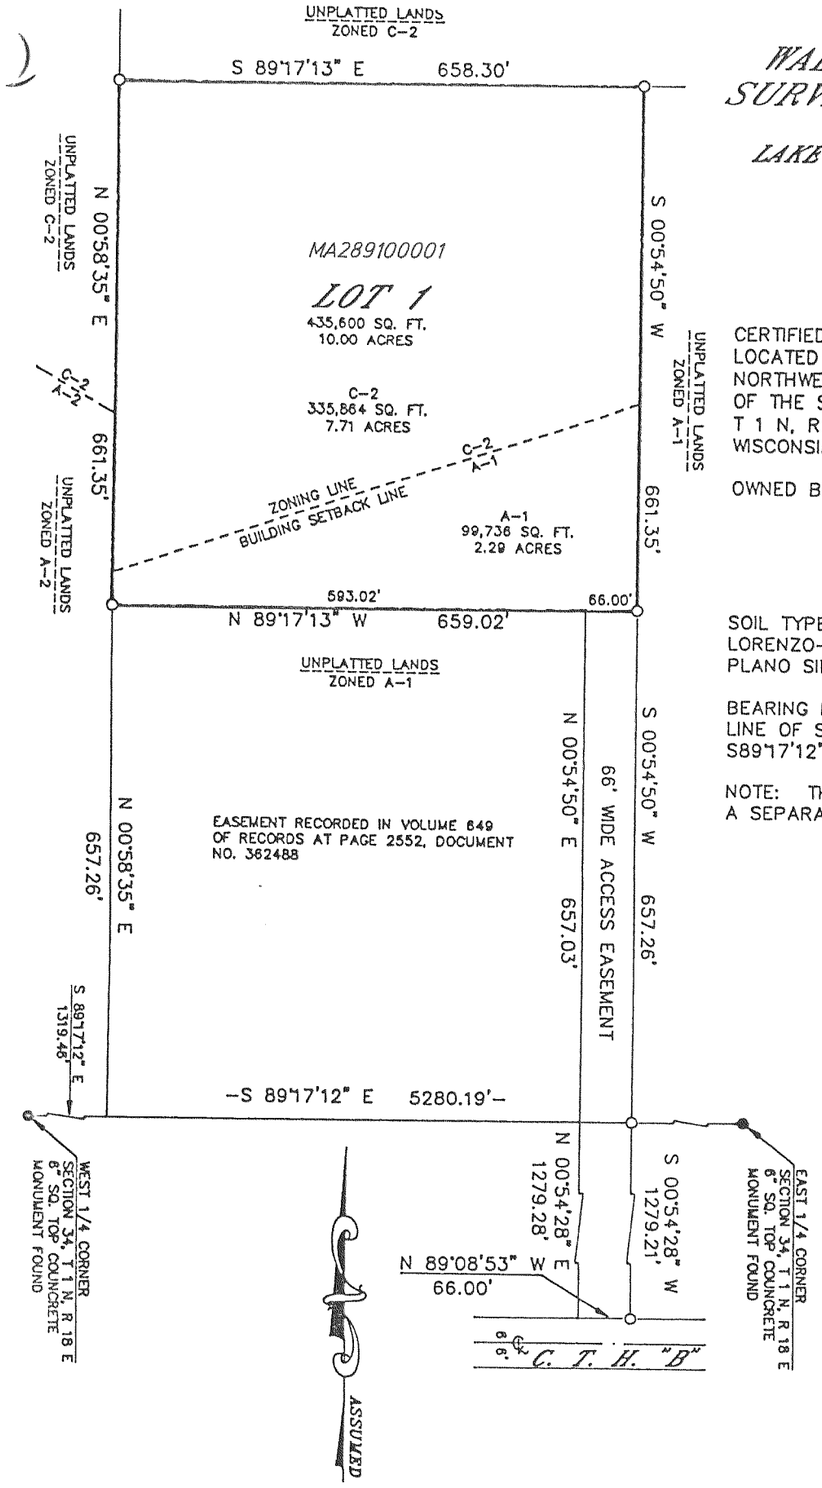

GRAPHIC SCALE

0 200 300 400 600

(IN FEET)

o-1" X 24" IRON PIPE PLACED, MIN. WT, 1.13 LBS./LINEAL FOOT

WALWORTH COUNTY
SURVEYING & MAPPING
P. O. BOX 1115
LAKE GENEVA, WISCONSIN
414-248-0505

CERTIFIED SURVEY MAP NO. 2891
LOCATED IN THE SOUTHEAST 1/4 OF THE NORTHWEST 1/4 AND THE NORTHEAST 1/4 OF THE SOUTHWEST 1/4 OF SECTION 34, T 1 N, R 18 E, WALWORTH COUNTY, WISCONSIN.

OWNED BY: BRENDA & DOUG KIMBALL
CAROL & BARBARA BEHRENS
9820 388TH AVENUE
GENOA CITY, WISCONSIN
53128

SOIL TYPES: CASCO-RODMAN COMPLEX, LORENZO-RODMAN COMPLEX, CASCO LOAM, PLANO SILT LOAM, RADFORD SILT LOAM

BEARING REFERENCE: THE EAST-WEST 1/4 LINE OF SECTION 34 WAS ASSUMED S89°17'12"E.

NOTE: THE A-1 PORTION OF LOT 1 IS NOT A SEPARATE BUILDABLE PARCEL.

REVISIONS :

MAPPING DATE : 10/06/97

CERTIFIED SURVEY NO. 2904

RECORDED IN VOLUME 15 OF CERTIFIED SURVEY MAPS ON PAGE 134 AS DOCUMENT NO. 364888

LOCATED IN THE NE 1/4 OF THE SW 1/4 SEC. 10
TOWN 1 NORTH, RANGE 18 EAST
A REMAPPING OF OUTLOT 1 OF CSM 1181

OWNER: D. MIKE MAXWELL
N. 1885 CLOVER RD.
LAKE GENEVA, WI. 53147

ZONING A-1
SOILS: SeA

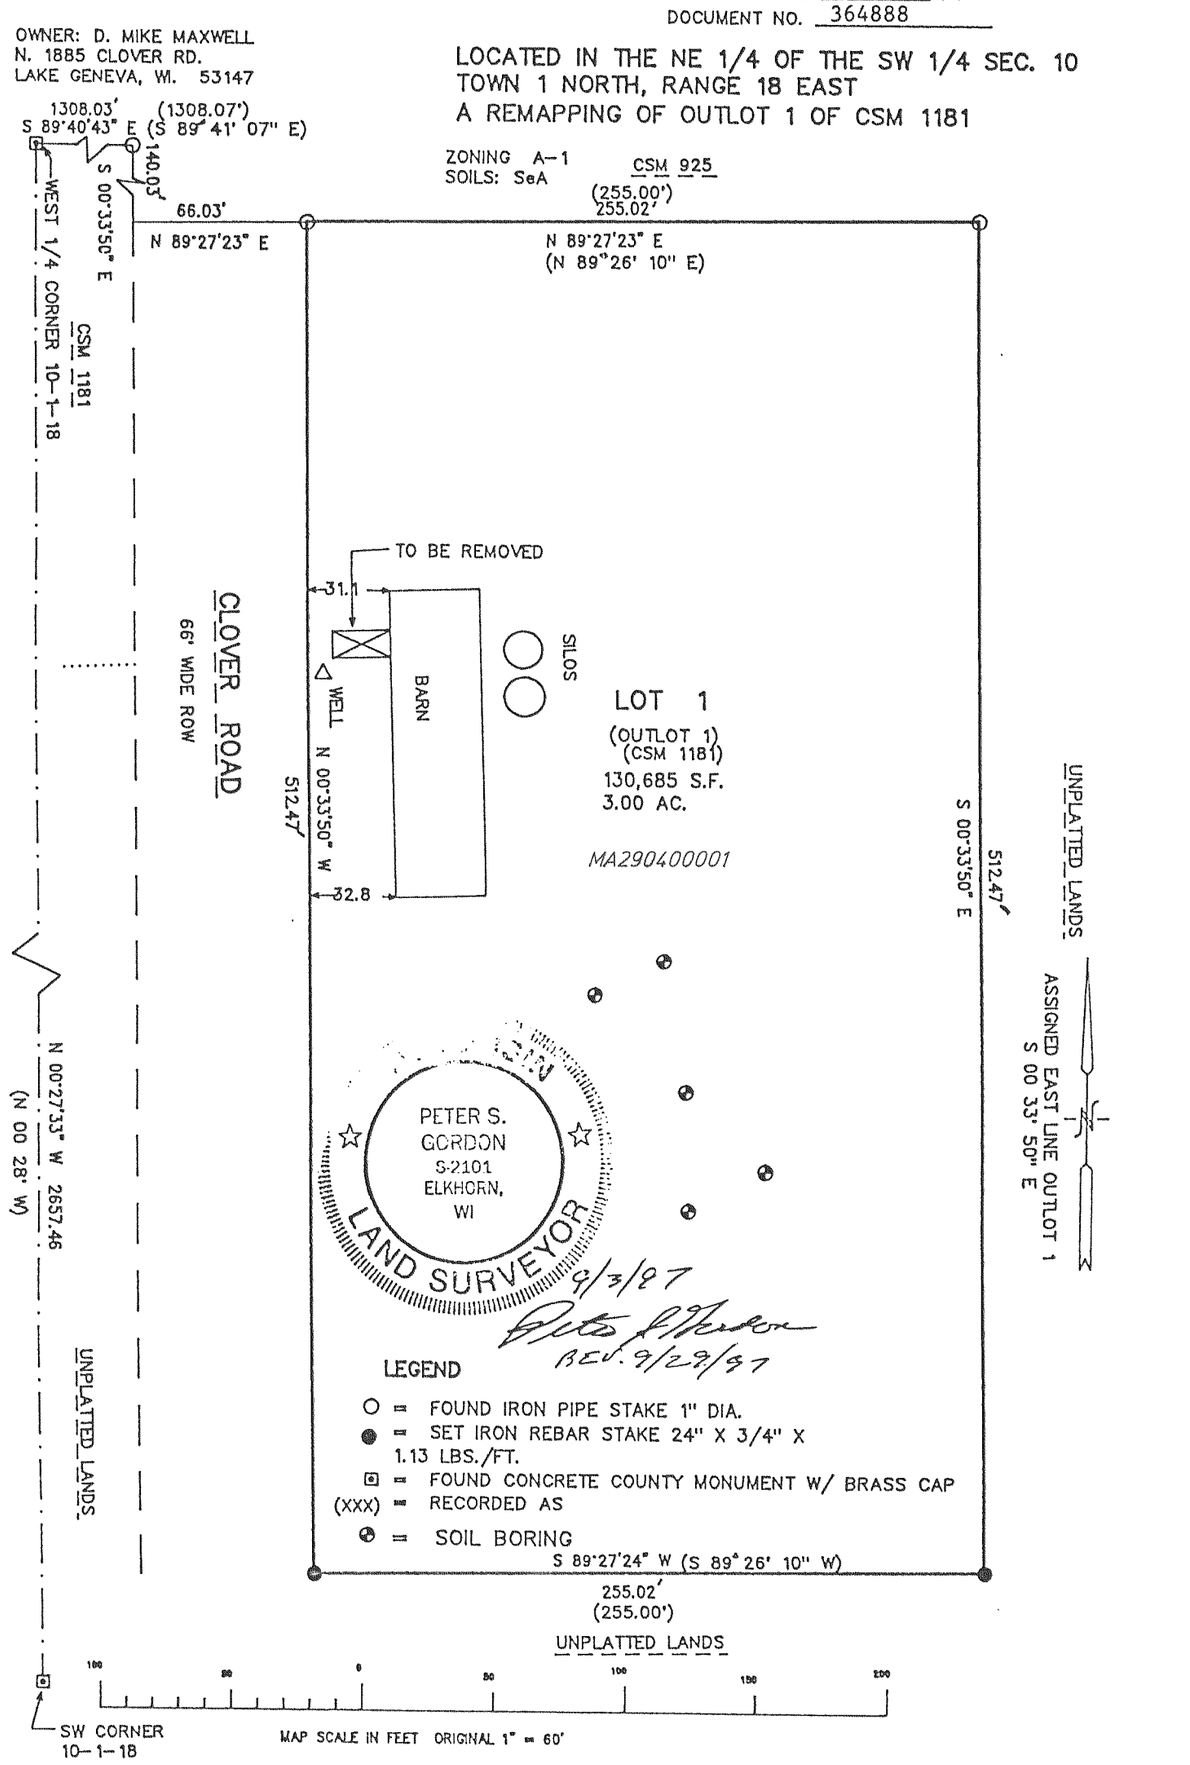

REVISIONS :