CERTIFIED SURVEYS 2280, 2311

TOWN OF BLOOMFIELD

NOTE: BEARINGS ARE TIED TO STATE HWY. PROJECT S 0853 (1) (SEC. III).

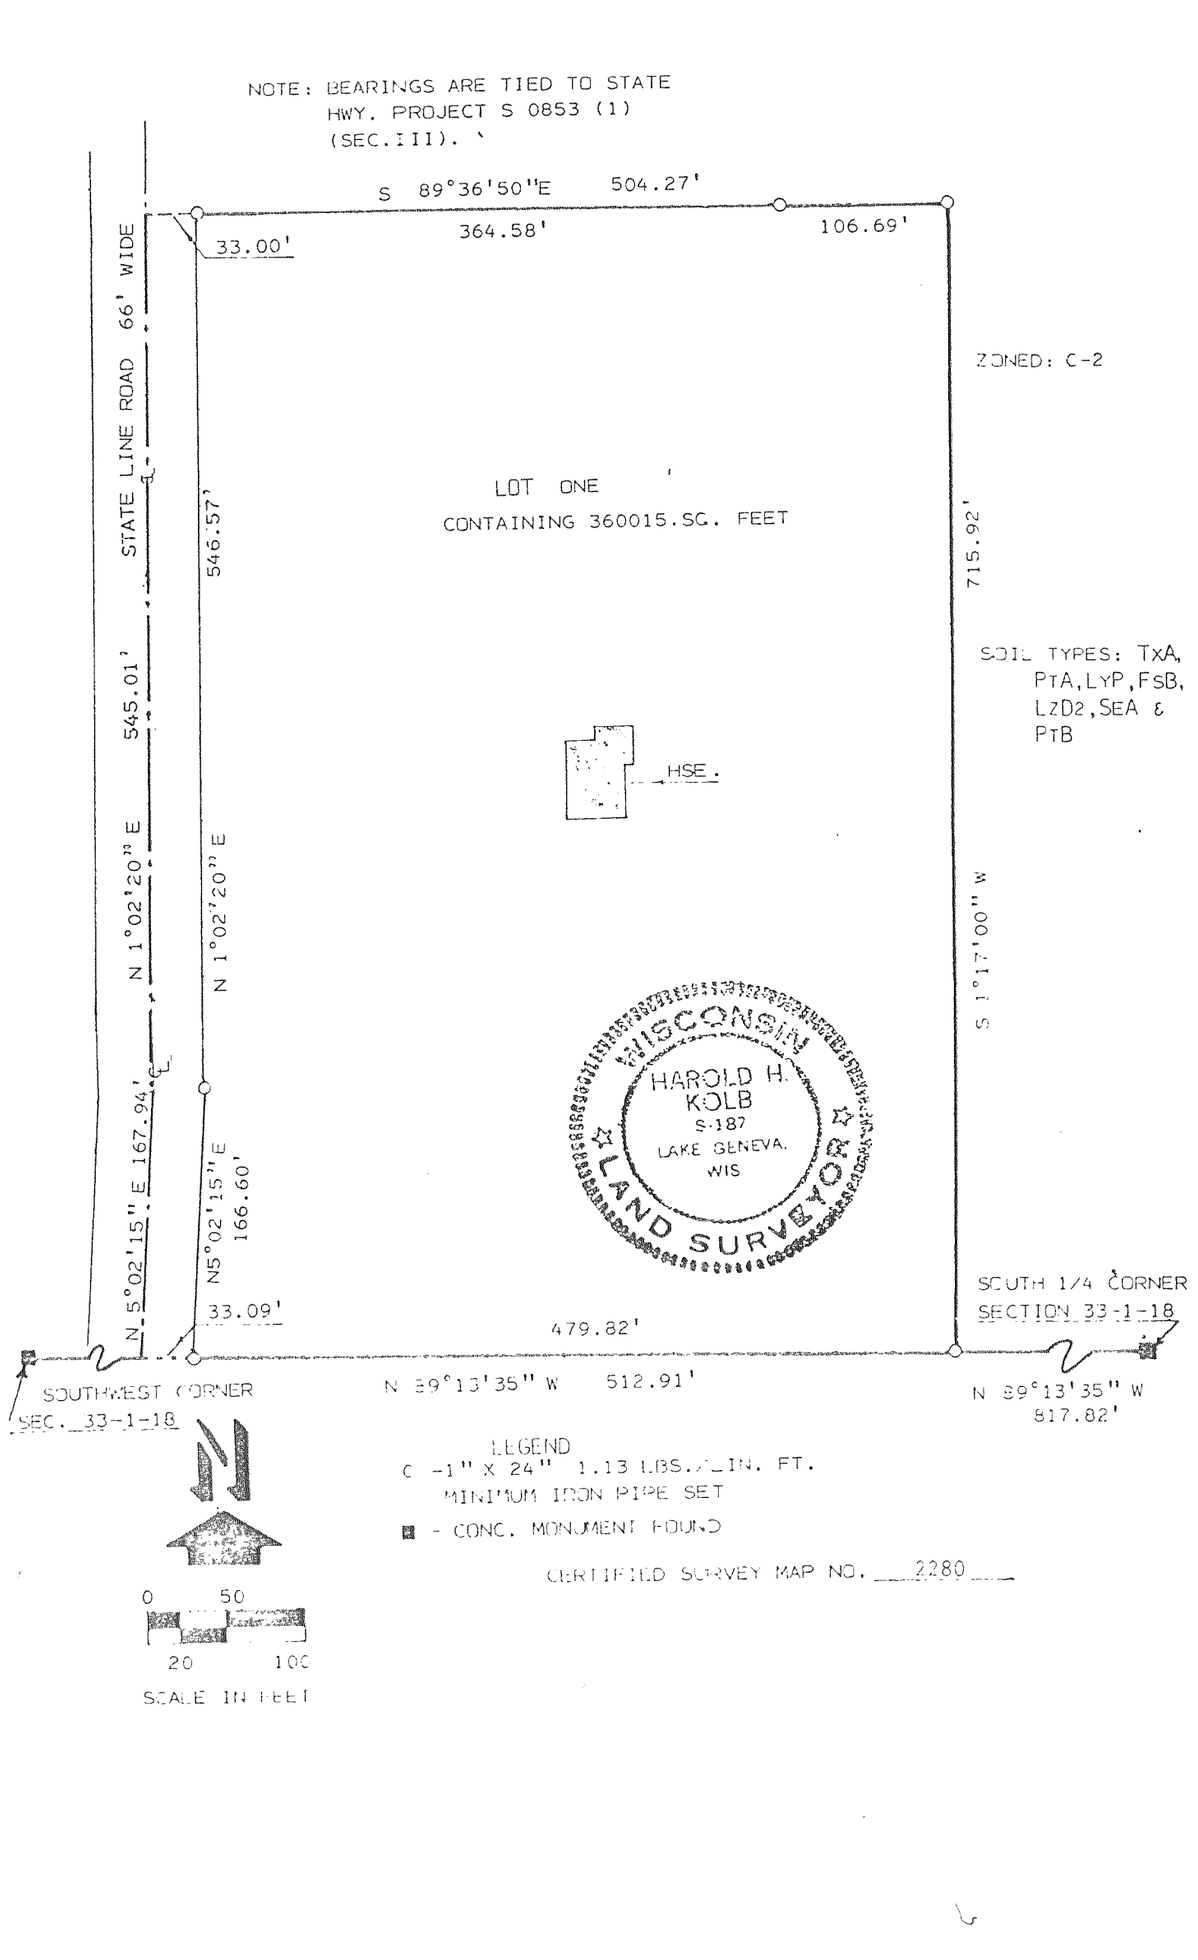

LEGEND
C -1" X 24" 1.13 LBS./LIN. FT. MINIMUM IRON PIPE SET
■ - CONC. MONUMENT FOUND

CERTIFIED SURVEY MAP NO. 2280

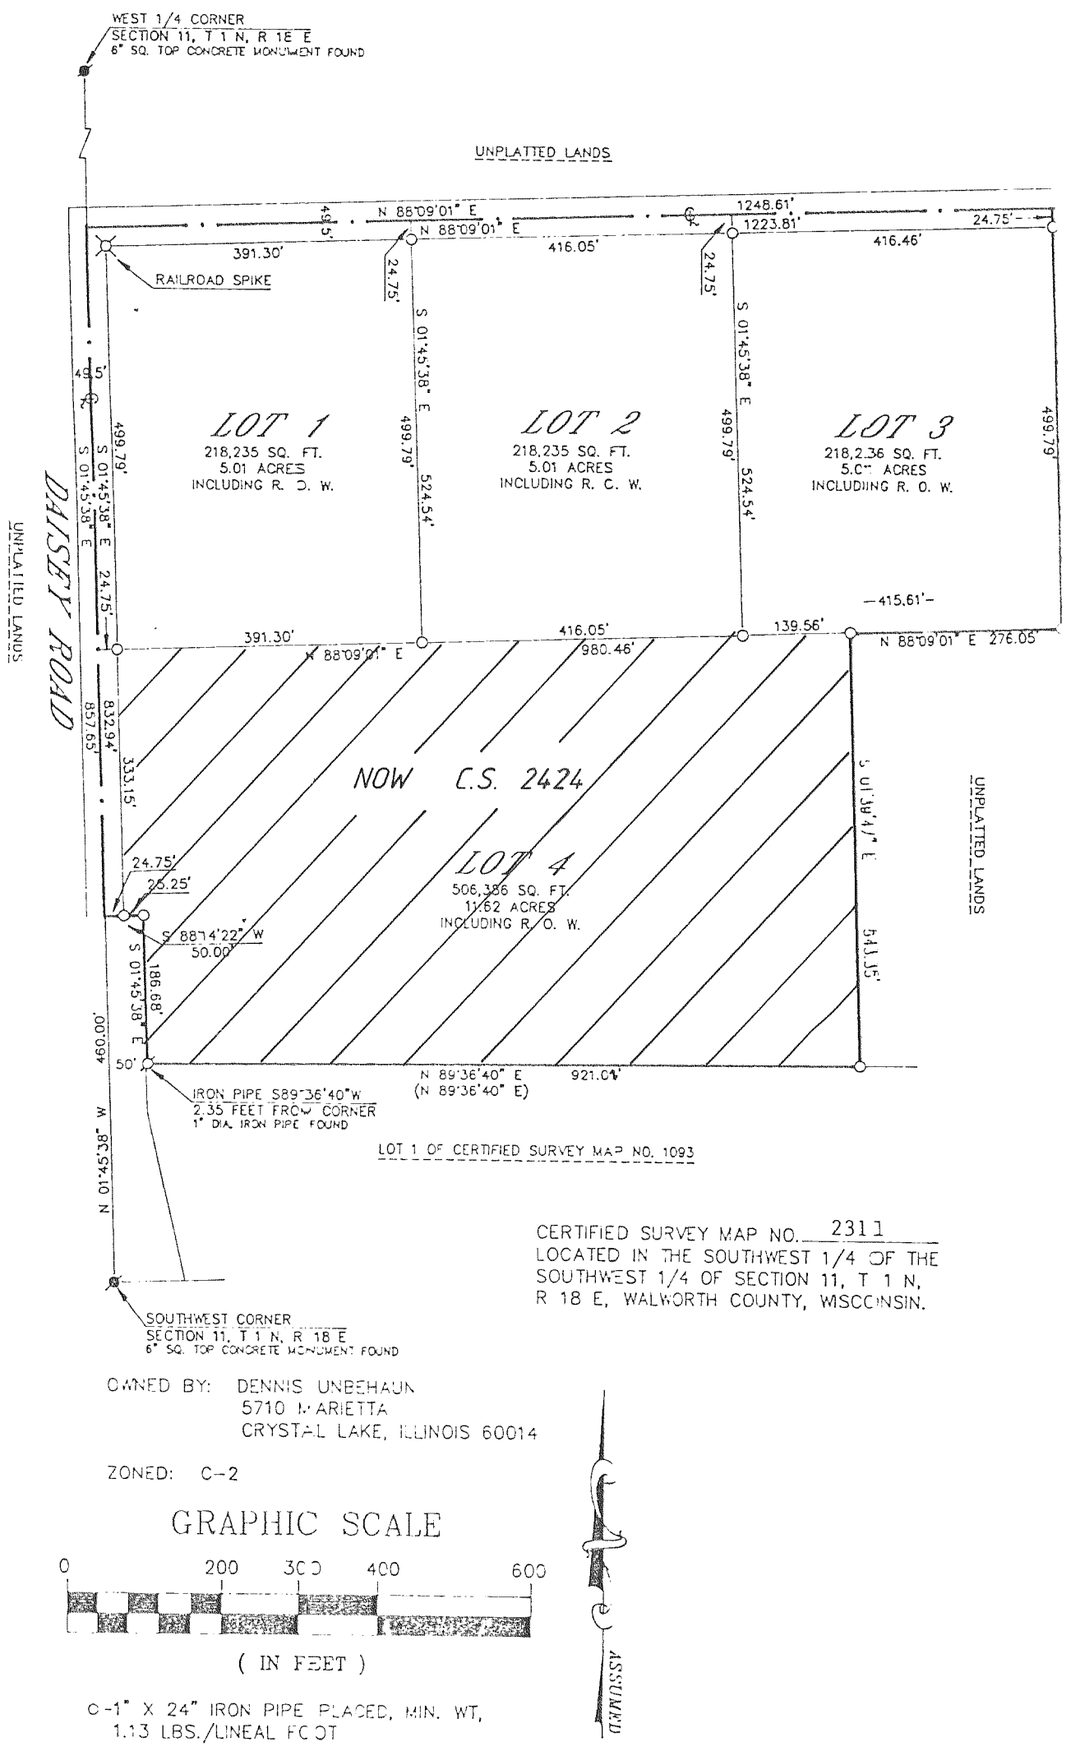

CERTIFIED SURVEY MAP NO. 2311
LOCATED IN THE SOUTHWEST 1/4 OF THE SOUTHWEST 1/4 OF SECTION 11, T 1 N, R 18 E, WALWORTH COUNTY, WISCONSIN.

OWNED BY: DENNIS UNBEHAUN
5710 MARIETTA
CRYSTAL LAKE, ILLINOIS 60014

ZONED: C-2

GRAPHIC SCALE

0 200 300 400 600

(IN FEET)

C-1" X 24" IRON PIPE PLACED, MIN. WT, 1.13 LBS./LINEAL FOOT

GRAPHIC SCALE

REVISIONS : 04/04/94