WESTBURY CONDOMINIUM

BEING LOT 2 OF WESTBURY SUBDIVISION, LOCATED IN THE CITY OF DELAVAN, WALWORTH COUNTY, WISCONSIN

N

0 20 1"=40' 80
10 40

LEGEND

- ⌀ - IRON BAR FOUND
- ⌀ - IRON PIPE FOUND
- CP - CONCRETE PATIO
- LCE - LIMITED COMMON ELEMENT

LEGAL DESCRIPTION

A PARCEL OF LAND LOCATED IN THE NORTHWEST 1/4 OF THE NORTHEAST 1/4 OF SECTION 24, T2N, R15E, CITY OF DELAVAN, WALWORTH COUNTY, WISCONSIN, MORE PARTICULARLY DESCRIBED AS LOT 2, WESTBURY SUBDIVISION RECORDED SEPTEMBER 18, 1991 IN THE REGISTER OF DEEDS CABINET B, SLIDE 109, DOCUMENT NO. 218530, CONTAINING 1.22 ACRES, MORE OR LESS.

NOTE: BEARINGS ARE REFERENCED TO WESTBURY SUBDIVISION, LOCATED IN THE CITY OF DELAVAN.

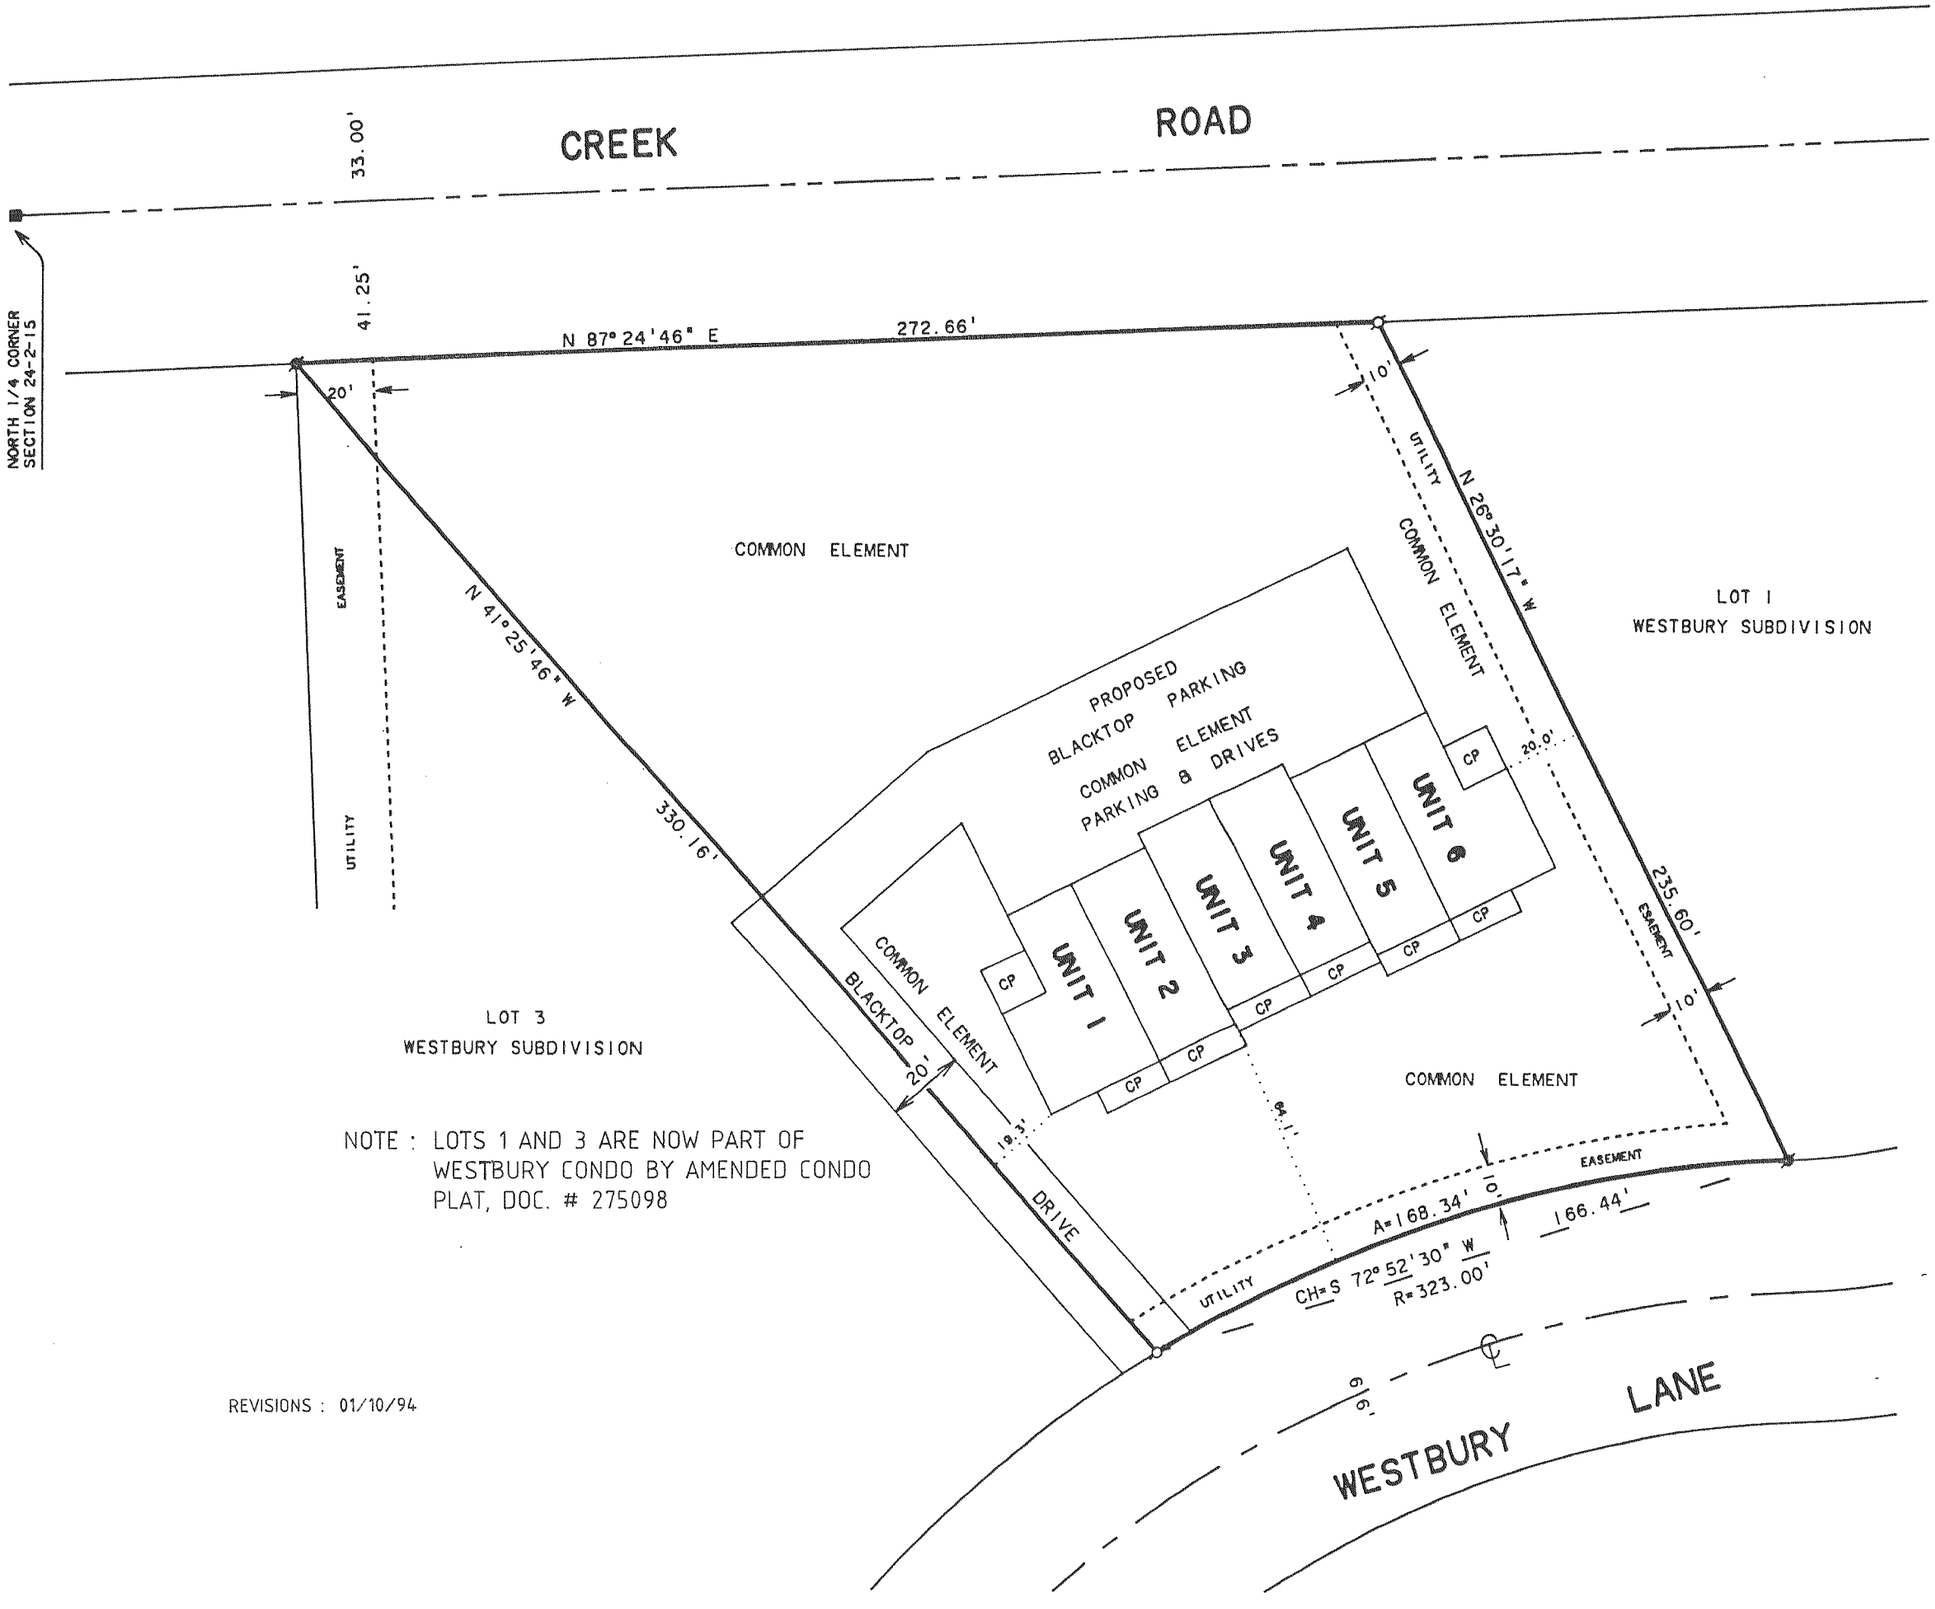

NOTE : LOTS 1 AND 3 ARE NOW PART OF WESTBURY CONDO BY AMENDED CONDO PLAT, DOC. # 275098

REVISIONS : 01/10/94