CHESTNUT RIDGE SUBDIVISION ADDITION I

LOCATED IN PART OF THE
SE 1/4 OF THE SW 1/4 AND PART
OF THE NE 1/4 OF THE SW 1/4 OF
SEC. 13, T. 2 N., R. 15 E.
CITY OF DELAVAN, WALWORTH COUNTY, WI.

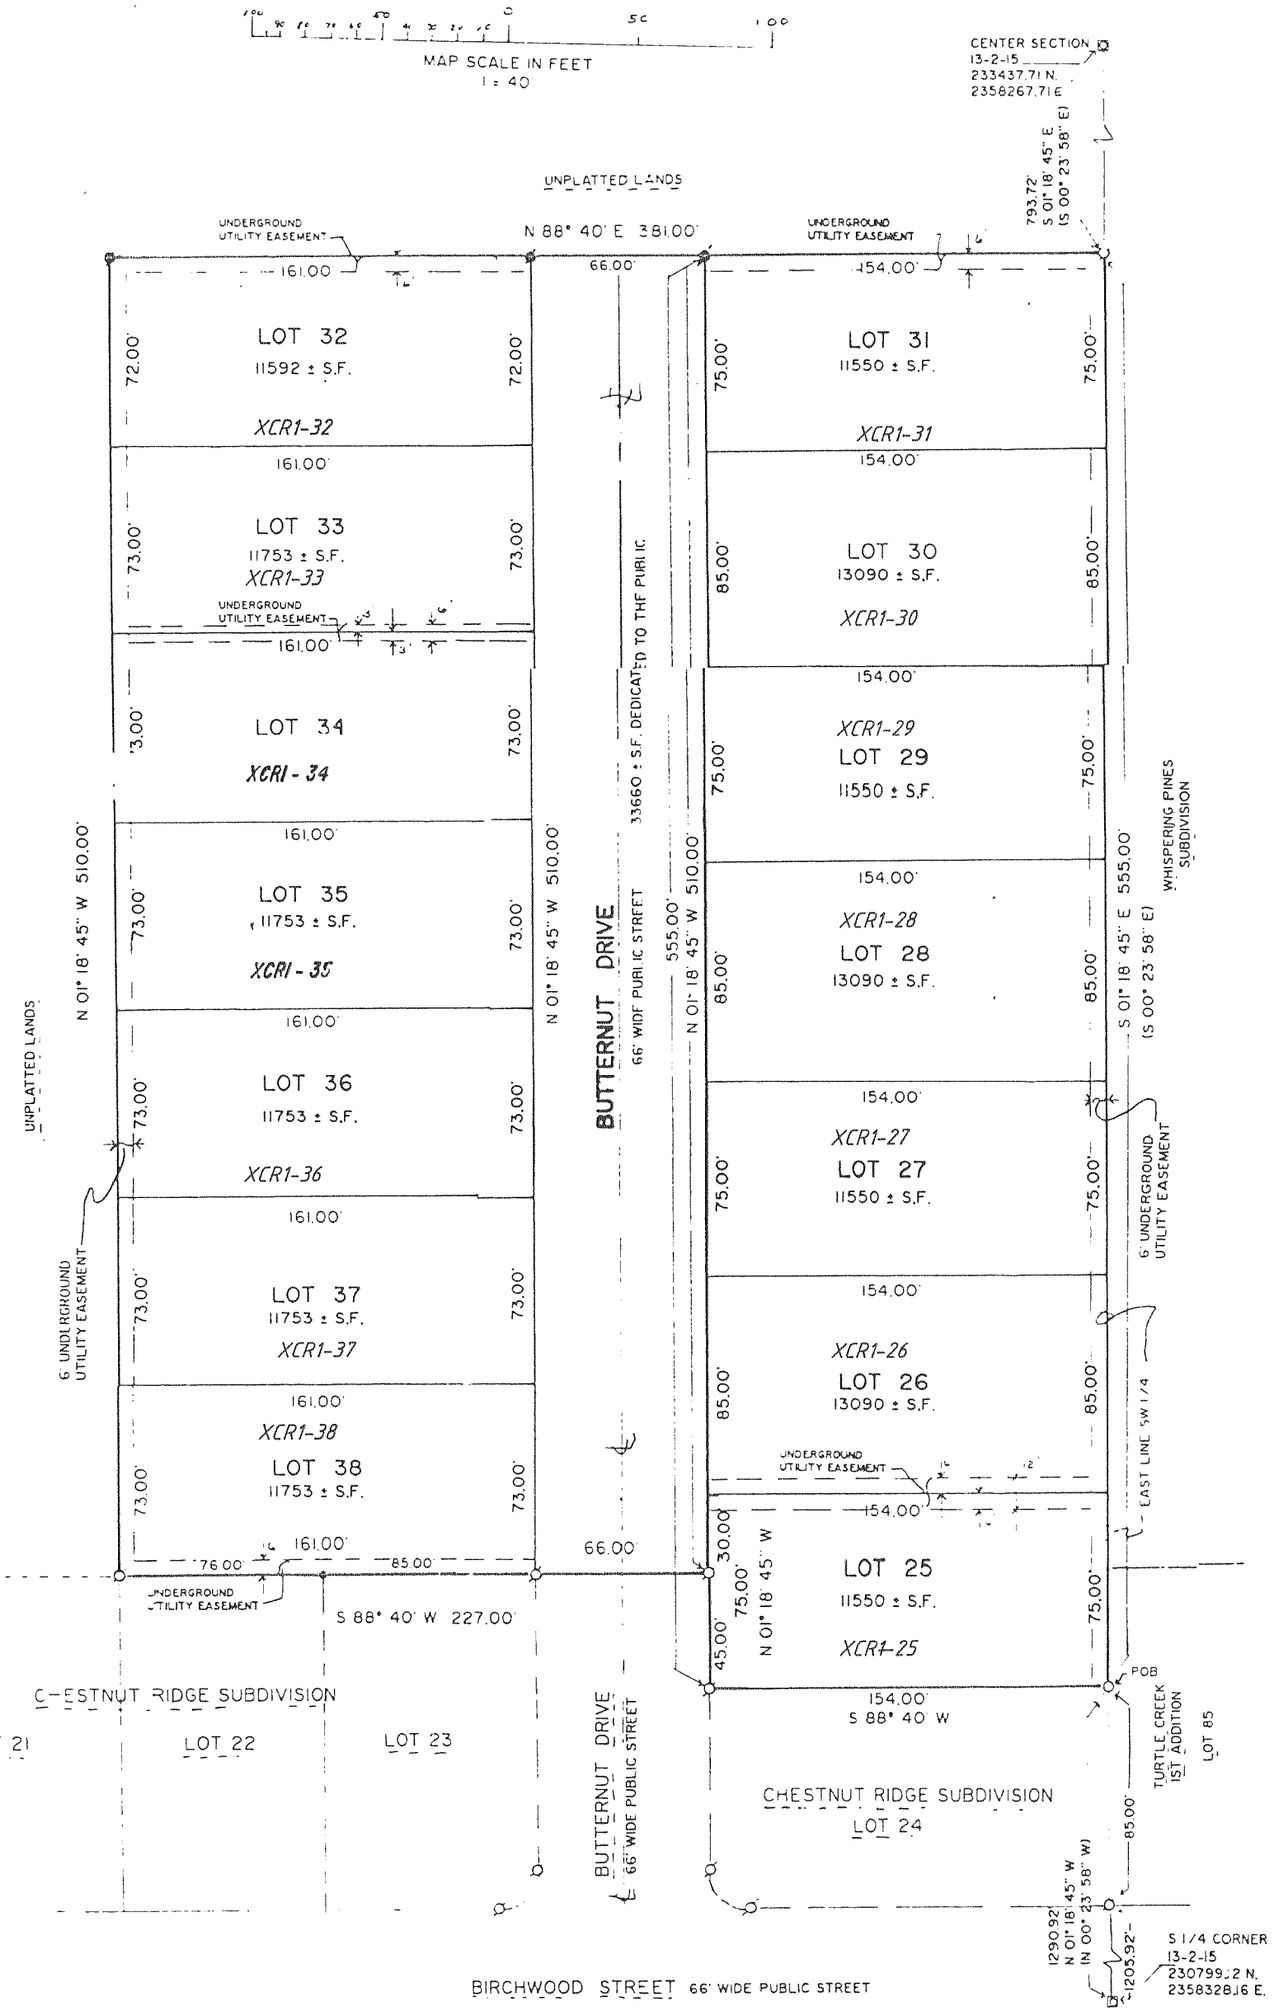

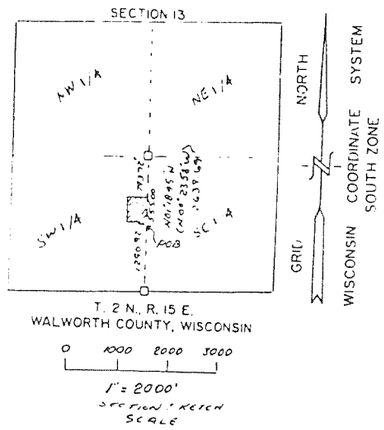

LEGEND

- = FOUND IRON REBAR STAKE 1 5/16" DIA
- = FOUND IRON REBAR STAKE 3/4" DIA
- = SET IRON REBAR STAKE 1 5/16"X30"X 4.6 LBS/FT
- = FOUND CONCRETE COUNTY MONUMENT
- = FOUND IRON PIPE STAKE 1" DIA

ALL OTHER LOT CORNERS IN THIS SUBDIVISION ARE 3/4"X24"X1.5 LBS/FT IRON REBAR STAKES SET

REVISIONS : 01/26/95