CERTIFIED SURVEYS 2986, 2987

TOWN OF EAST TROY

CERTIFIED SURVEY MAP NO. 2986

BEING A PARCEL OF LAND IN THE NW¼ OF THE SW¼ OF SECTION 31, TOWN 4 NORTH, RANGE 18 EAST, TOWN OF EAST TROY, WALWORTH COUNTY, WISCONSIN.

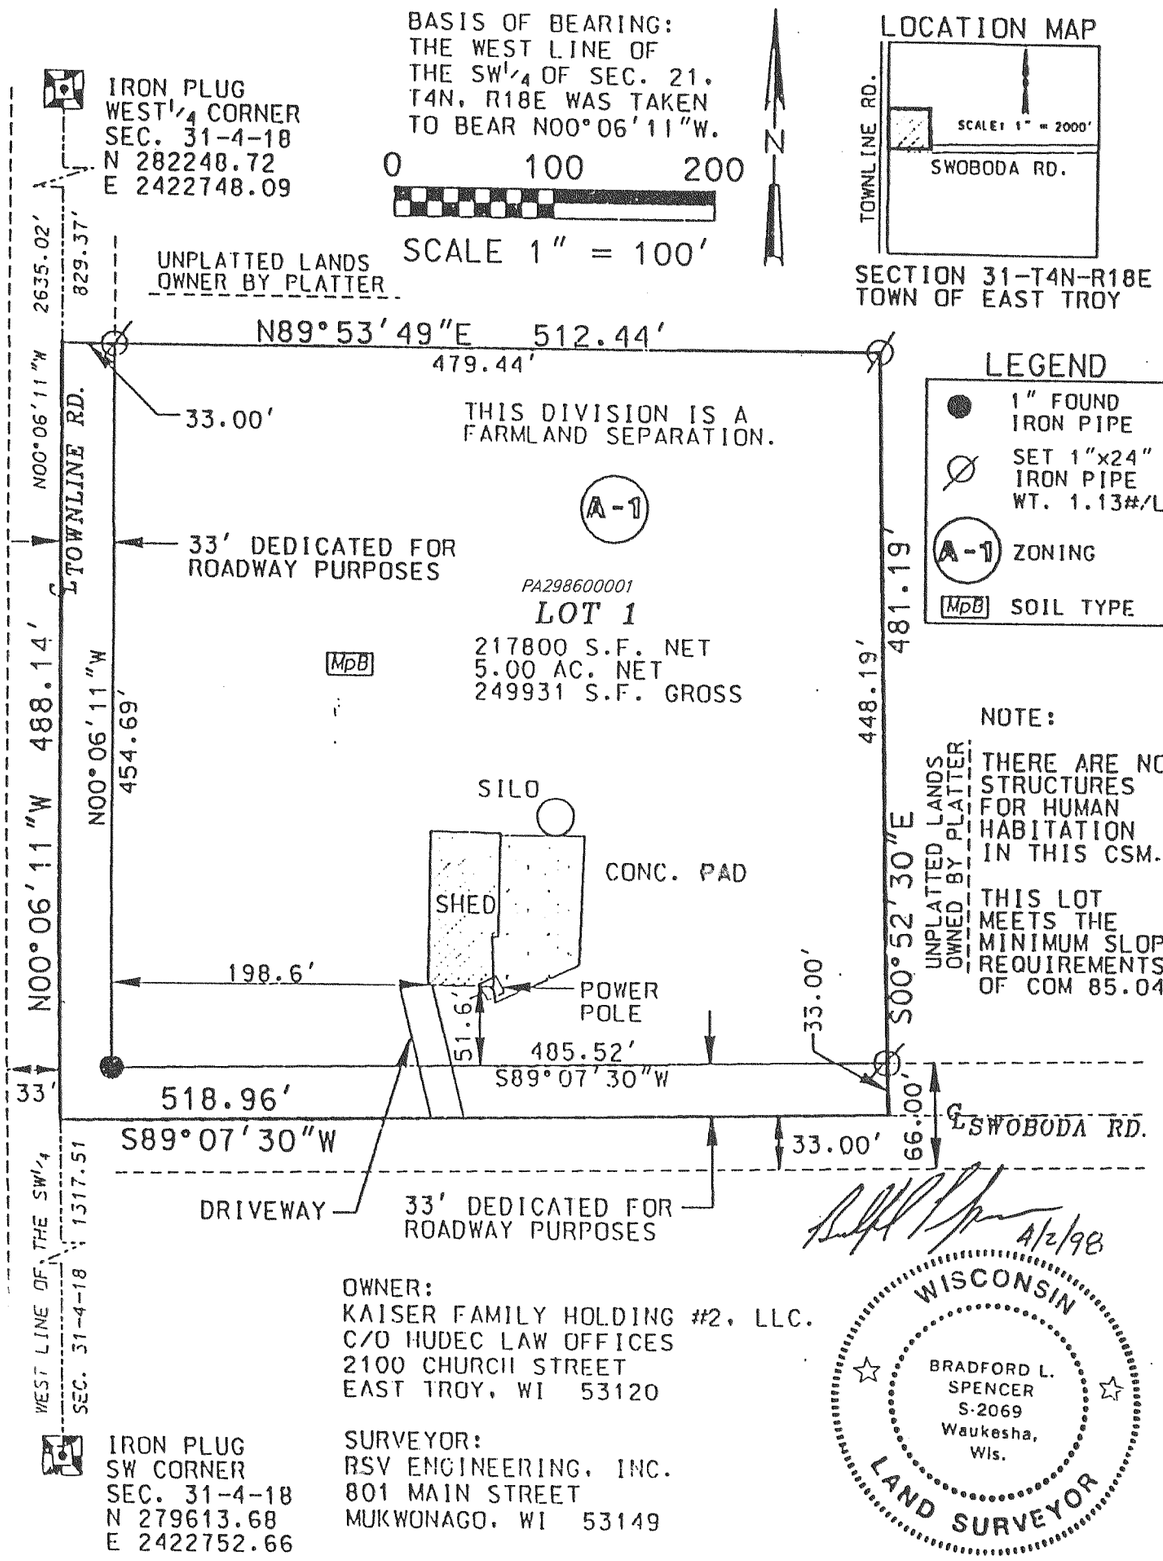

REVISIONS :

MAPPING DATE : 05/20/98

NOW C.S. 3267

CERTIFIED SURVEY MAP NO. 2987

A PARCEL OF LAND BEING PART OF THE NW¼ & THE NE¼ OF THE SW¼ OF SECTION 31, TOWN 4 NORTH, RANGE 18 EAST, TOWN OF EAST TROY, WALWORTH COUNTY, WISCONSIN.

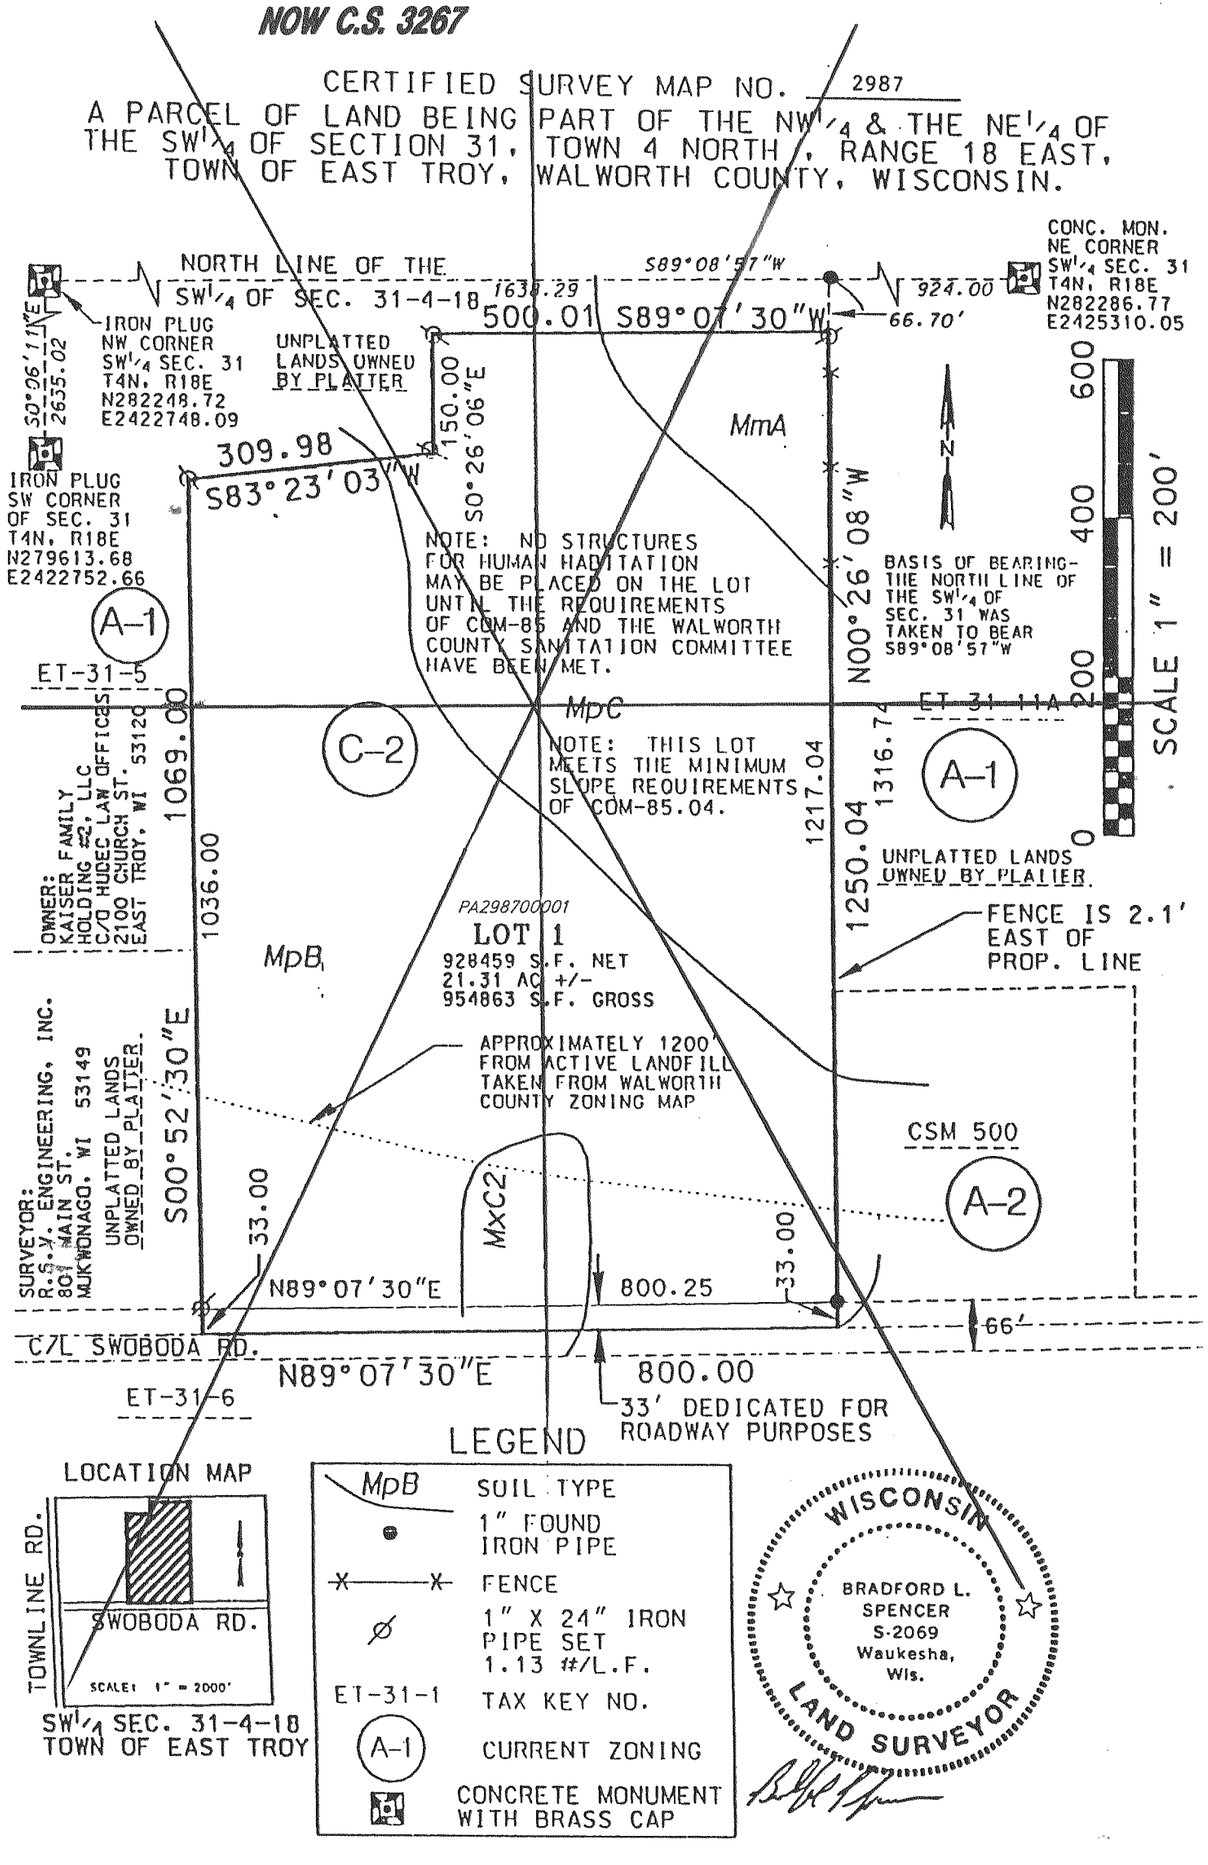

REVISIONS : 10/25/00