CERTIFIED SURVEYS 1327, 1339 AND 1360

TOWN OF EAST TROY

CERTIFIED SURVEY NO. 1360

PART OF THE SE-1/4 OF THE SW-1/4 AND SW-1/4 OF SW-1/4 OF SECTION 11, T4N, R18E. EAST TROY TOWNSHIP

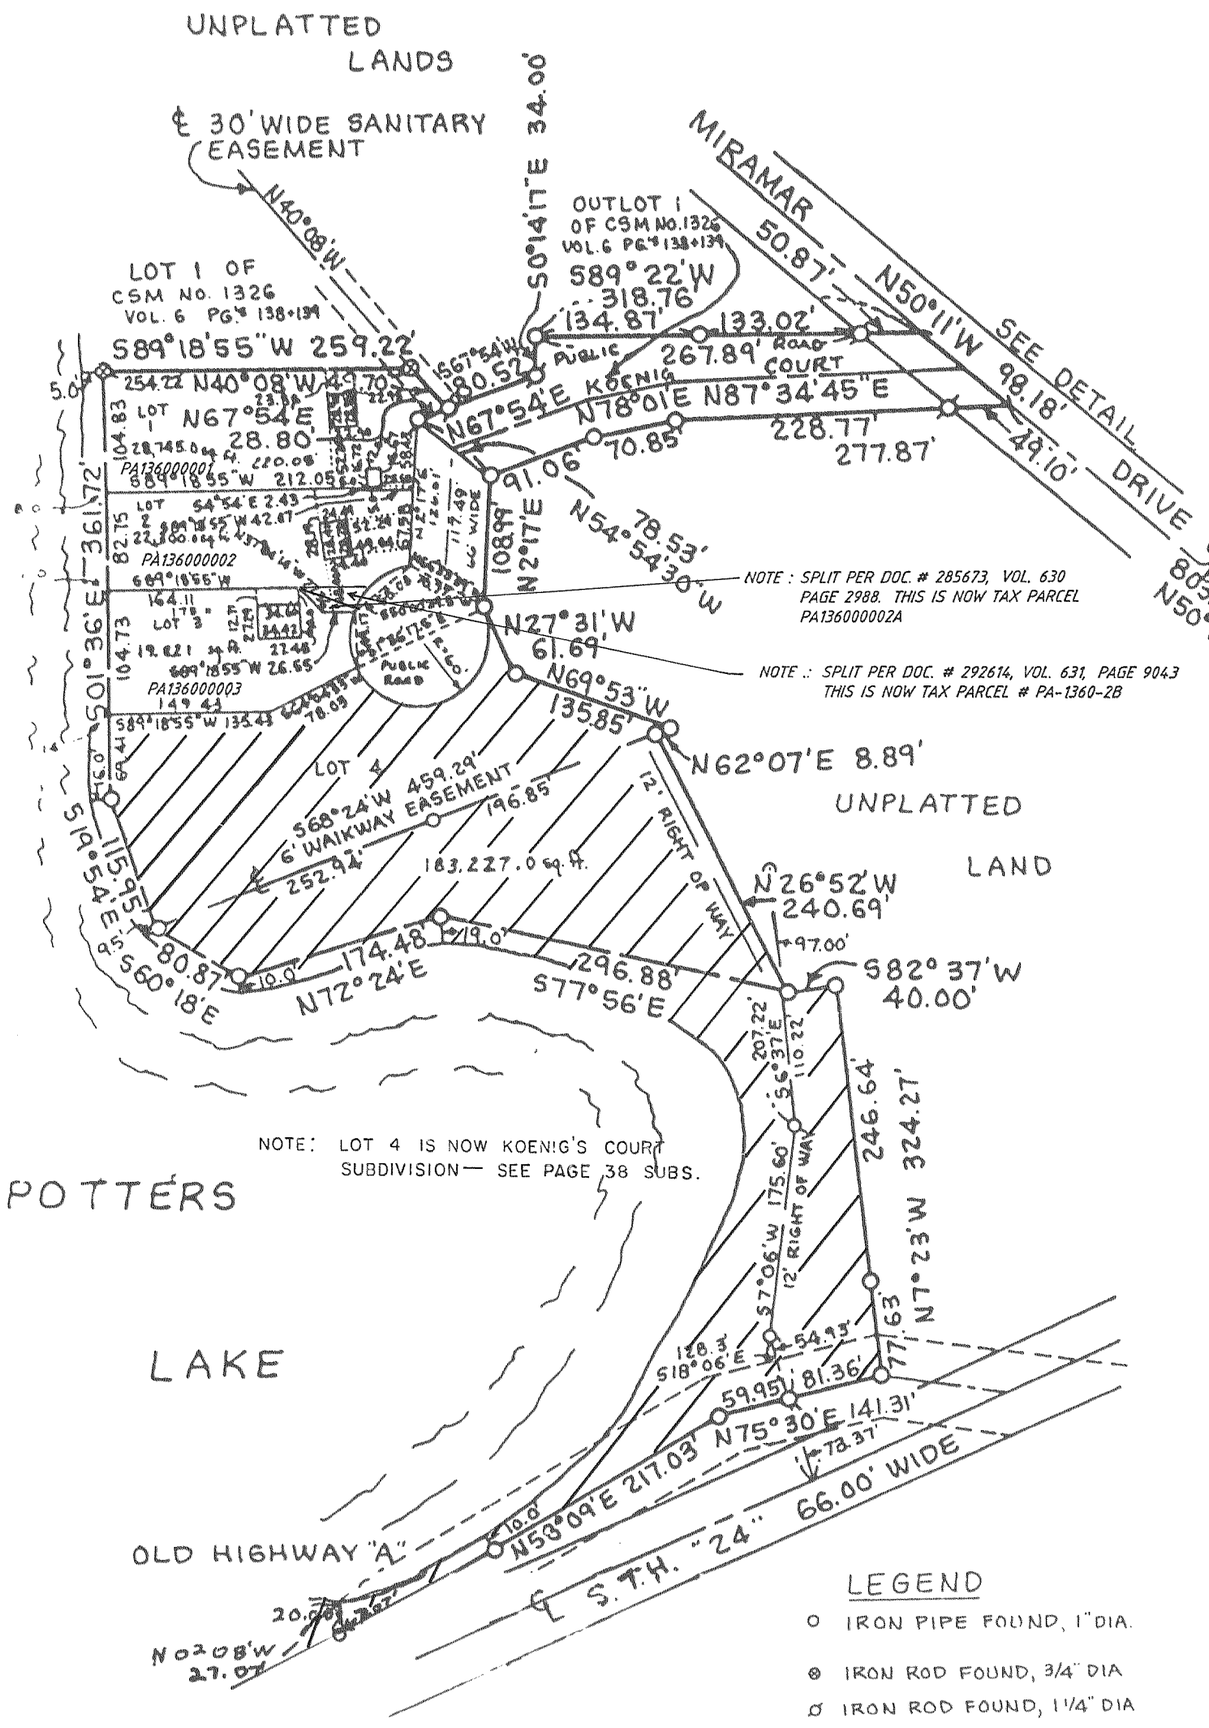

LEGEND

- ○ IRON PIPE FOUND, 1" DIA.
- ⊗ IRON ROD FOUND, 3/4" DIA
- ⌀ IRON ROD FOUND, 1 1/4" DIA
- □ COUNTY MONUMENT FOUND

CURVE DATA

LOT	Radius	CENTRAL ANGLE	CHORD BEARING	CHORD DISTANCE	ARC	TANGENT BEARING
2	60'	54°54'35"15	S50°00'29"W	55.03	57.16	S77°18'07"W
3	60'	48°38'19	S1°36'17"E	49.17'	50.93	S22°42'52"W
4	60	184°29'59	S61°49'33"W	119.91'	193.21	S25°55'27"E
ROAD	60'	72° 16'27	S66° 33'39"E	70.77	—	N30°25'26"W

REVISIONS : 06/06/94
09/15/94
03/01/96

CERTIFIED SURVEY NO. 1339

PART OF NE-1/4 OF THE SW-1/4 OF SECTION 2, T4N, R18E. TOWNSHIP OF EAST TROY. WALWORTH CO.

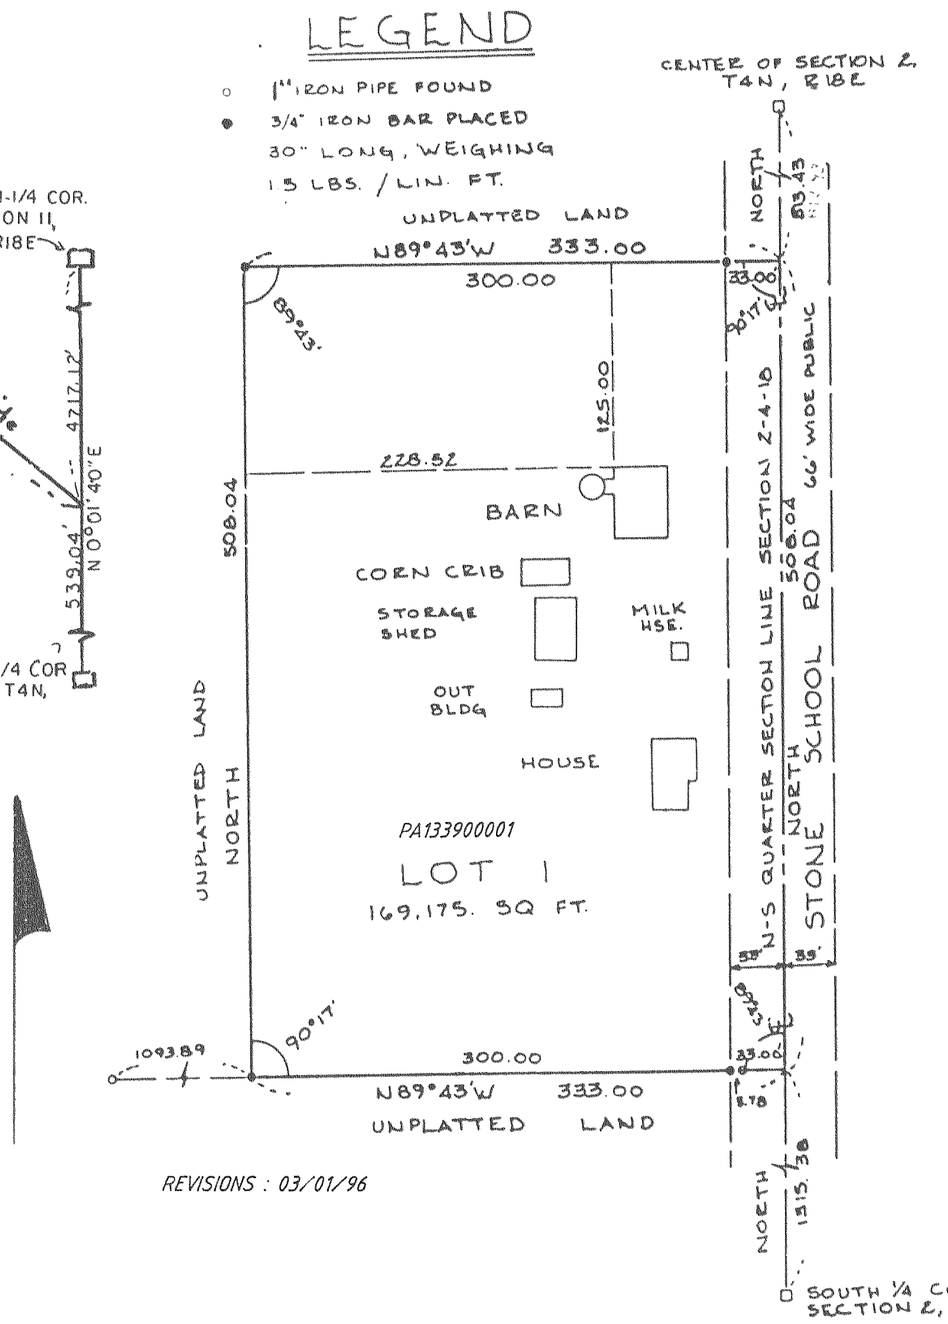

REVISIONS : 03/01/96

CERTIFIED SURVEY MAP NO. 1327

PART OF THE NORTH HALF OF THE NORTHEAST 1/4 OF SECTION 2, T. 4 N., R. 18 E. TOWNSHIP OF EAST TROY, COUNTY OF WALWORTH, STATE OF WISCONSIN.

o = 1" BY 24" IRON PIPE STAKE SET WEIGHT 1.13 LBS/ft.

● = MONUMENT FOUND.

⌀ = MASONRY NAIL

REVISIONS : 03/01/96

ANGLE CHART
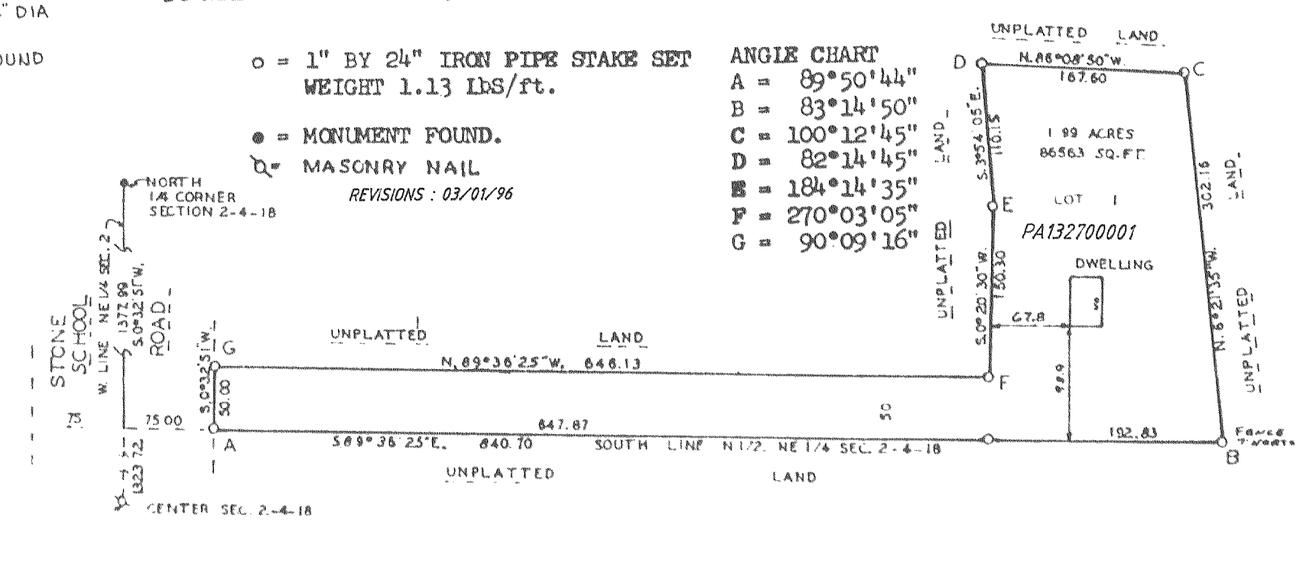
A =	89°50'44"
B =	83°14'50"
C =	100°12'45"
D =	82°14'45"
E =	184°14'35"
F =	270°03'05"
G =	90°09'16"