CERTIFIED SURVEYS 2340, 2363

TOWN OF EAST TROY

CERTIFIED SURVEY MAP NO. 2340

BEING A PART OF THE NW. 1/4 OF THE NW. 1/4 OF SECTION 7,
T.4N., R.18E., TOWN OF EAST TROY, WALWORTH COUNTY, WISCONSIN

SURVEY BY
MARK A. POWERS, R.L.S. 1701
WELCH, HANSON AND ASSOC., INC.
W219 E. WISCONSIN AVE.
NASHOTAH, WI 53058
(414) 367-4225

SURVEY FOR
LAWRENCE M. & MARY J. MITTEN
3252 C.T.H. "J"
EAST TROY, WI 53120

LEGEND
⊡ – CONC. MON. W/ BRASS CAP
● – 1" DIA. IRON PIPE SET, 24" LONG, WT. = 1.13 LBS./LIN. FT.
⊕ – SOIL BORING LOCATION

SCALE: 1" = 100'

0 25 50 100 200

BEARINGS ARE REFERENCED TO THE WEST LINE OF THE NW. 1/4 OF SEC. 7-4-18 AS ASSUMED N.00°49'00"W.

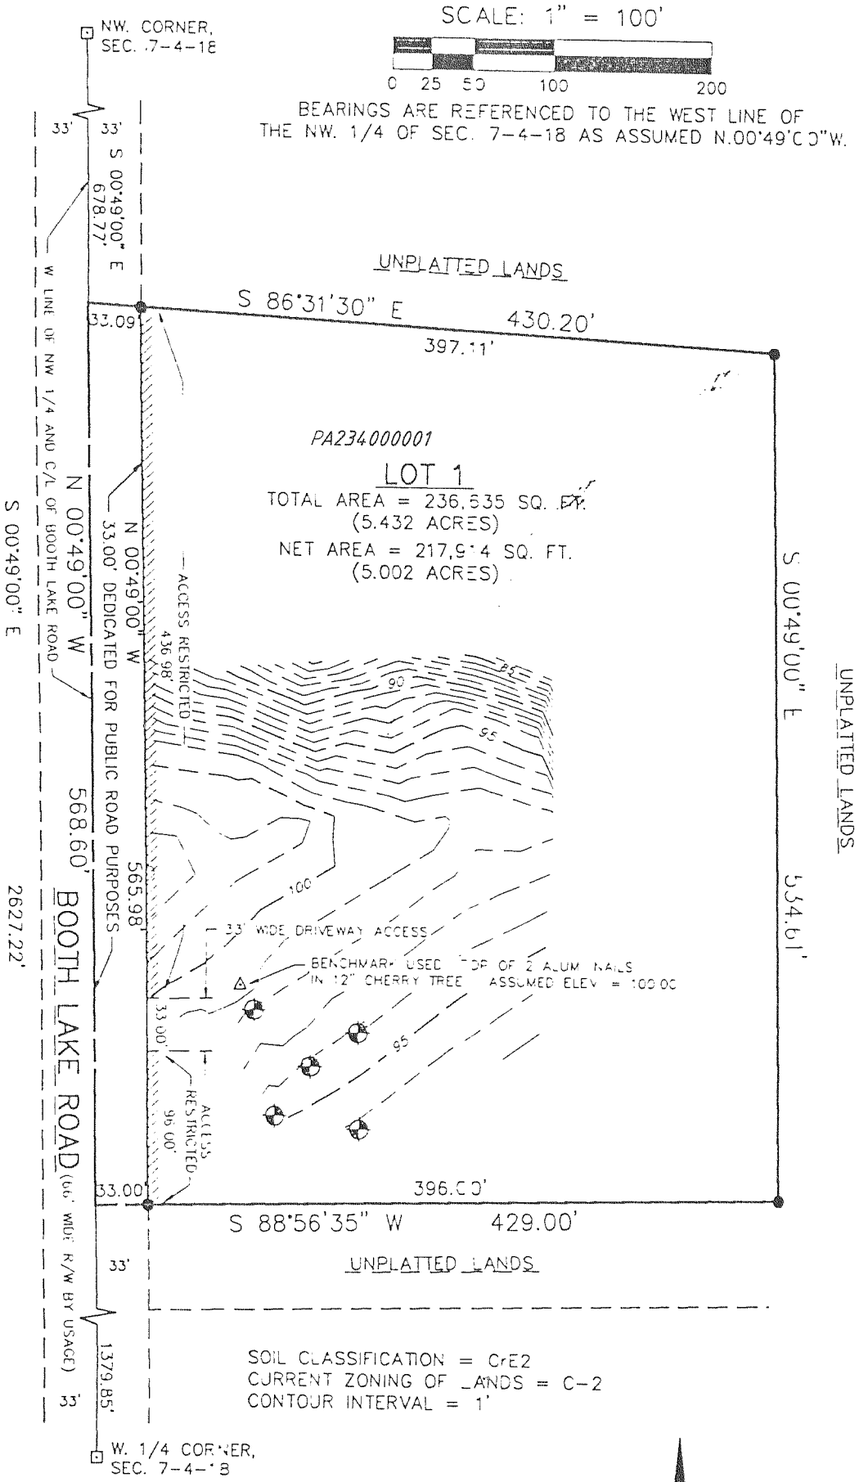

SOIL CLASSIFICATION = CrE2
CURRENT ZONING OF LANDS = C-2
CONTOUR INTERVAL = 1'

LOCATION MAP

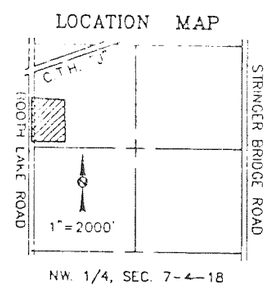

NW. 1/4, SEC. 7-4-18

REVISIONS : 03/01/96

CERTIFIED SURVEY MAP NO. 2363

BEING A REDIVISION OF LOTS 2, 4, 5 & 6 IN POTTERS LAKE WOODS, BEING A PART OF THE N.E. 1/4 OF THE S.W. 1/4 & THE N.W. 1/4 OF THE S.E. 1/4 OF SECTION 10, T.4N., R.18E., IN THE TOWN OF EAST TROY, WALWORTH COUNTY, WISCONSIN

INTERLINE SURVEY SERVICES, INC.
11221 W. FOREST HOME AVE
HALES CORNERS, WISCONSIN 53130
PHONE 425-2060

GRAPHIC SCALE
10
0 20' 40' 80' 160' 240
SCALE 1": 80'

⊠-DENOTES 2"x30" IRON PIPE, 3.65 LBS./LIN.FT.
O-DENOTES 1"x24" IRON PIPE, 1.13 LBS./LIN.FT.

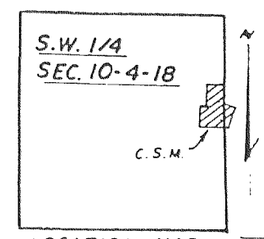

LOCATION MAP
SCALE: 1" = 2000'

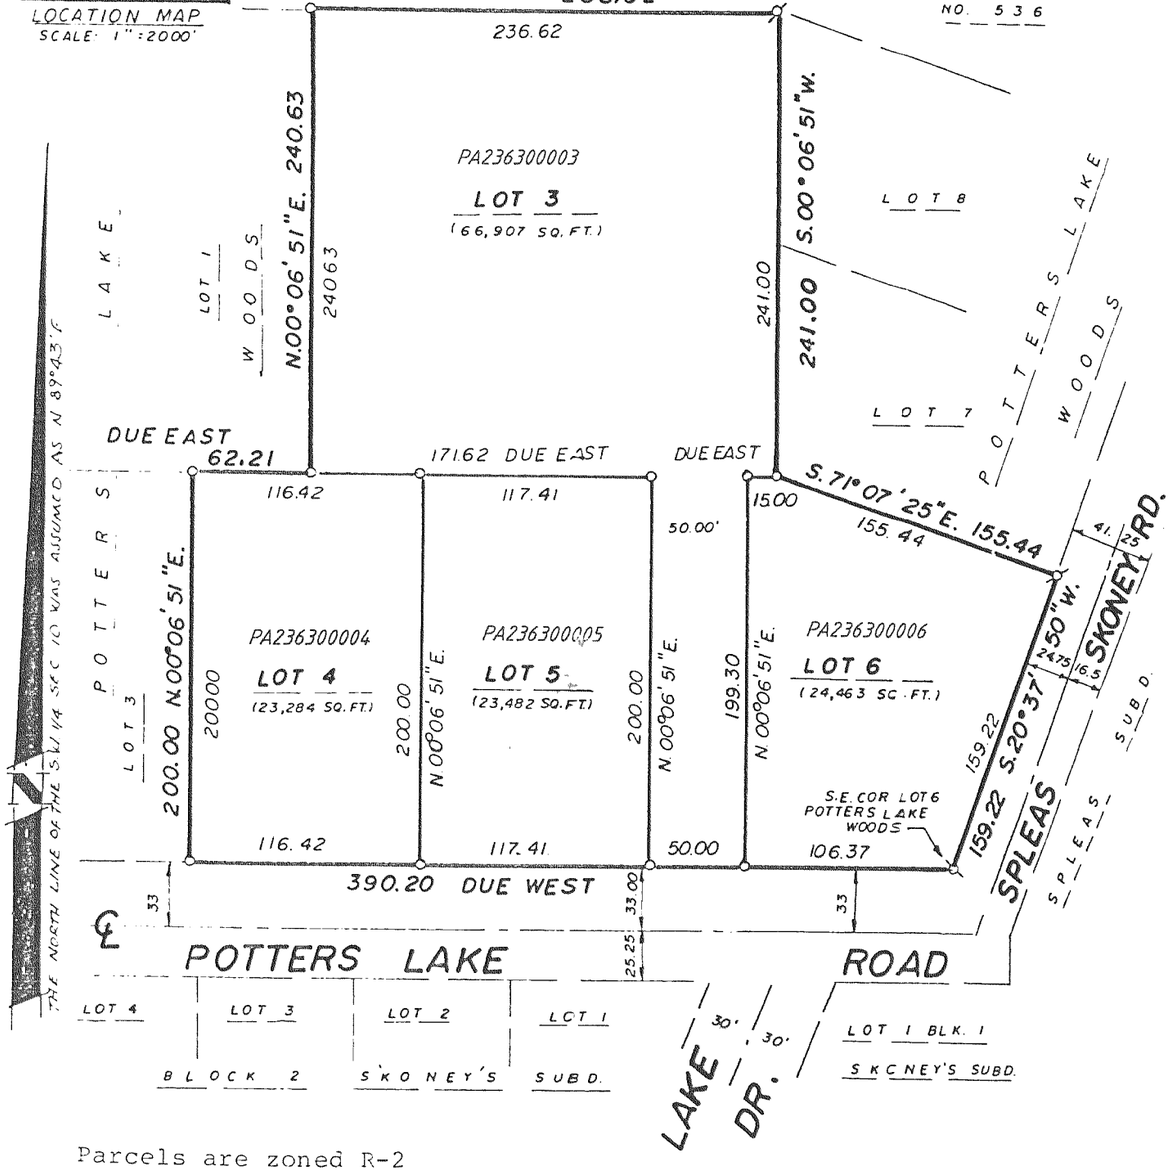

Parcels are zoned R-2

REVISIONS : 03/01/96