CERTIFIED SURVEYS 2668, 2670

TOWN OF EAST TROY

CERTIFIED SURVEY NO. 2668

RECORDED IN VOLUME 13 OF CERTIFIED SURVEY MAPS ON PAGE 260 AS DOCUMENT NO. 320302

LOCATED IN THE SE 1/4 AND THE NE 1/4 OF THE NE 1/4 OF SECTION 26, TOWN 4 NORTH, RANGE 18 EAST, WALWORTH COUNTY, WISCONSIN

NE CORNER SEC. 26-4-18

OWNER: STEVEN CLEVELAND
W505 STH 20
EAST TROY, WI. 53120

ZONING: A-1, & C-2.
SOILS: CeD2; CeC2; FsB; CeB2; FsC2; DUMP

○ = FOUND IRON PIPE STAKE
● = SET IRON REBAR STAKE 24" X 3/4" X 1.13 LBS./FT.
⊡ = FOUND CONCRETE COUNTY MONUMENT
(xxx) = RECORDED AS
○ = SOIL BORING

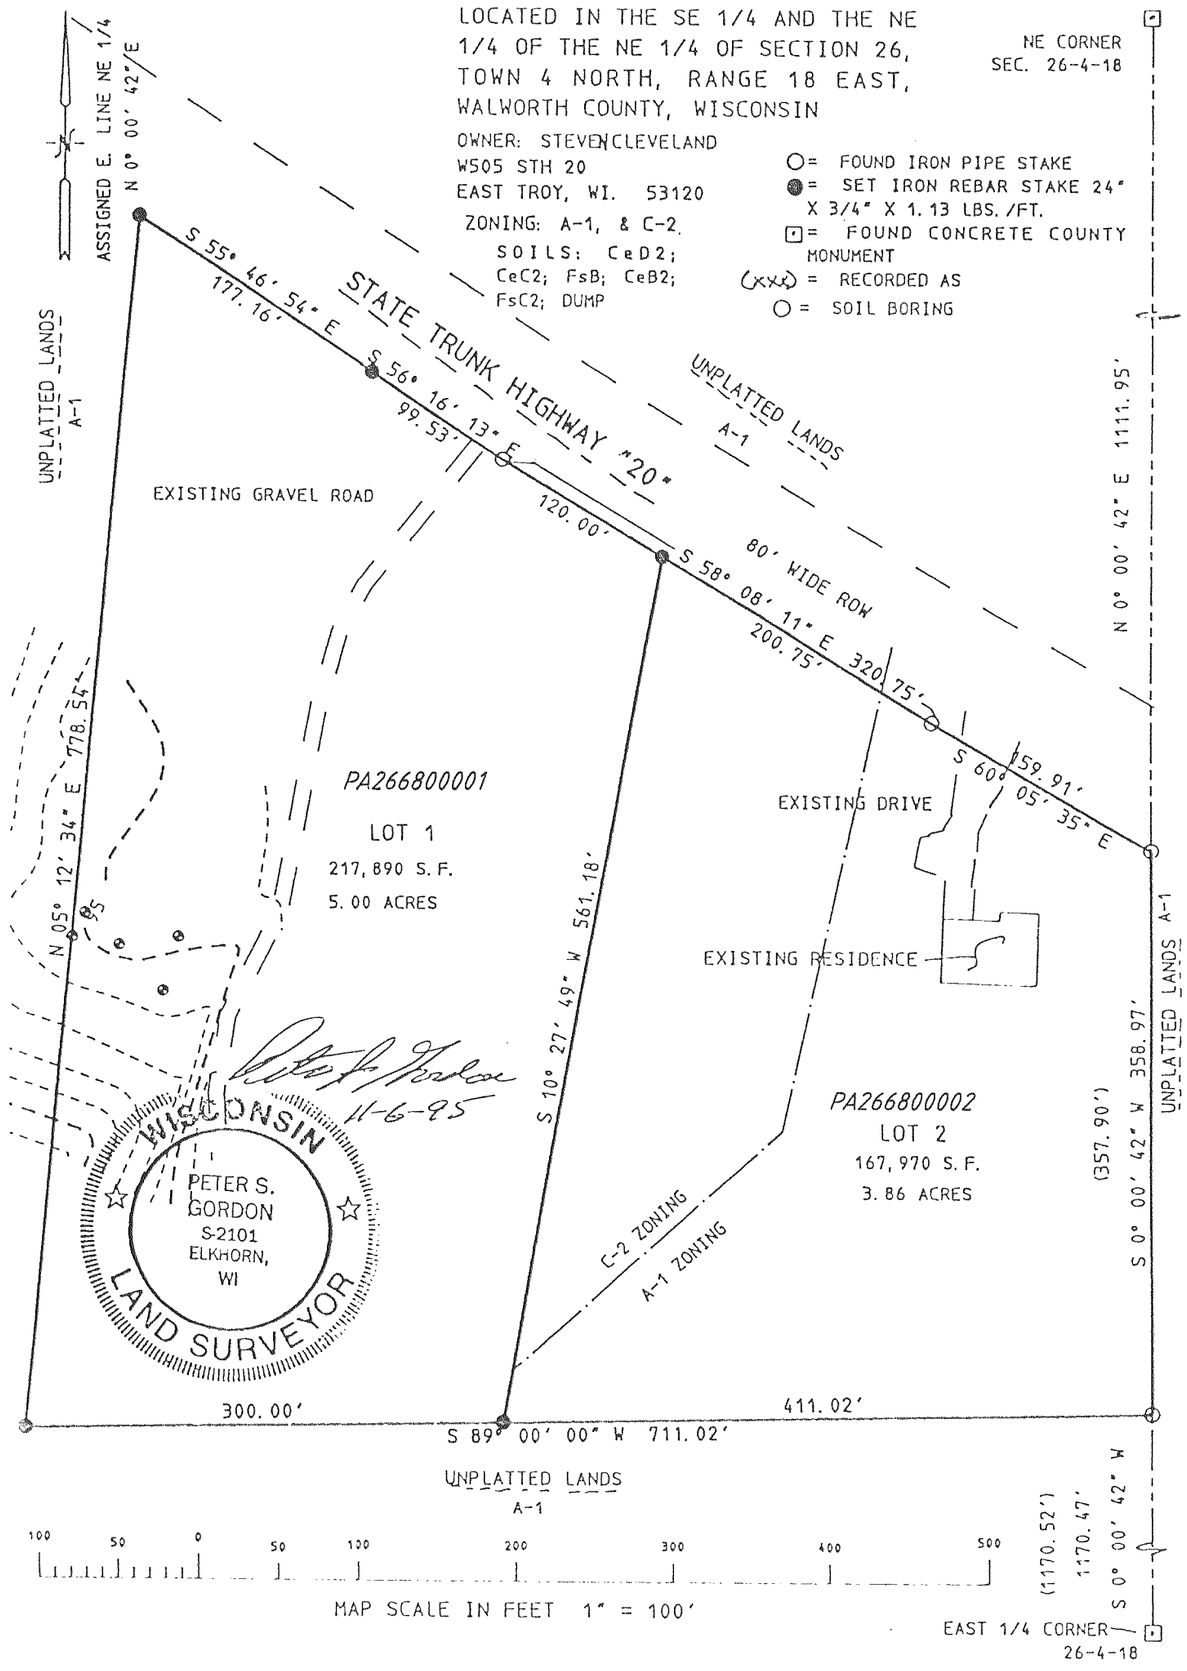

REVISIONS :

MAPPING DATE : 01/12/96

CERTIFIED SURVEY MAP NO. 2670

BEING A PARCEL OF LAND IN THE SE¼ AND SW¼ OF THE SE¼ OF SECTION 18, TOWN 4 NORTH, RANGE 18 EAST, TOWN OF EAST TROY, WALWORTH COUNTY, WISCONSIN.

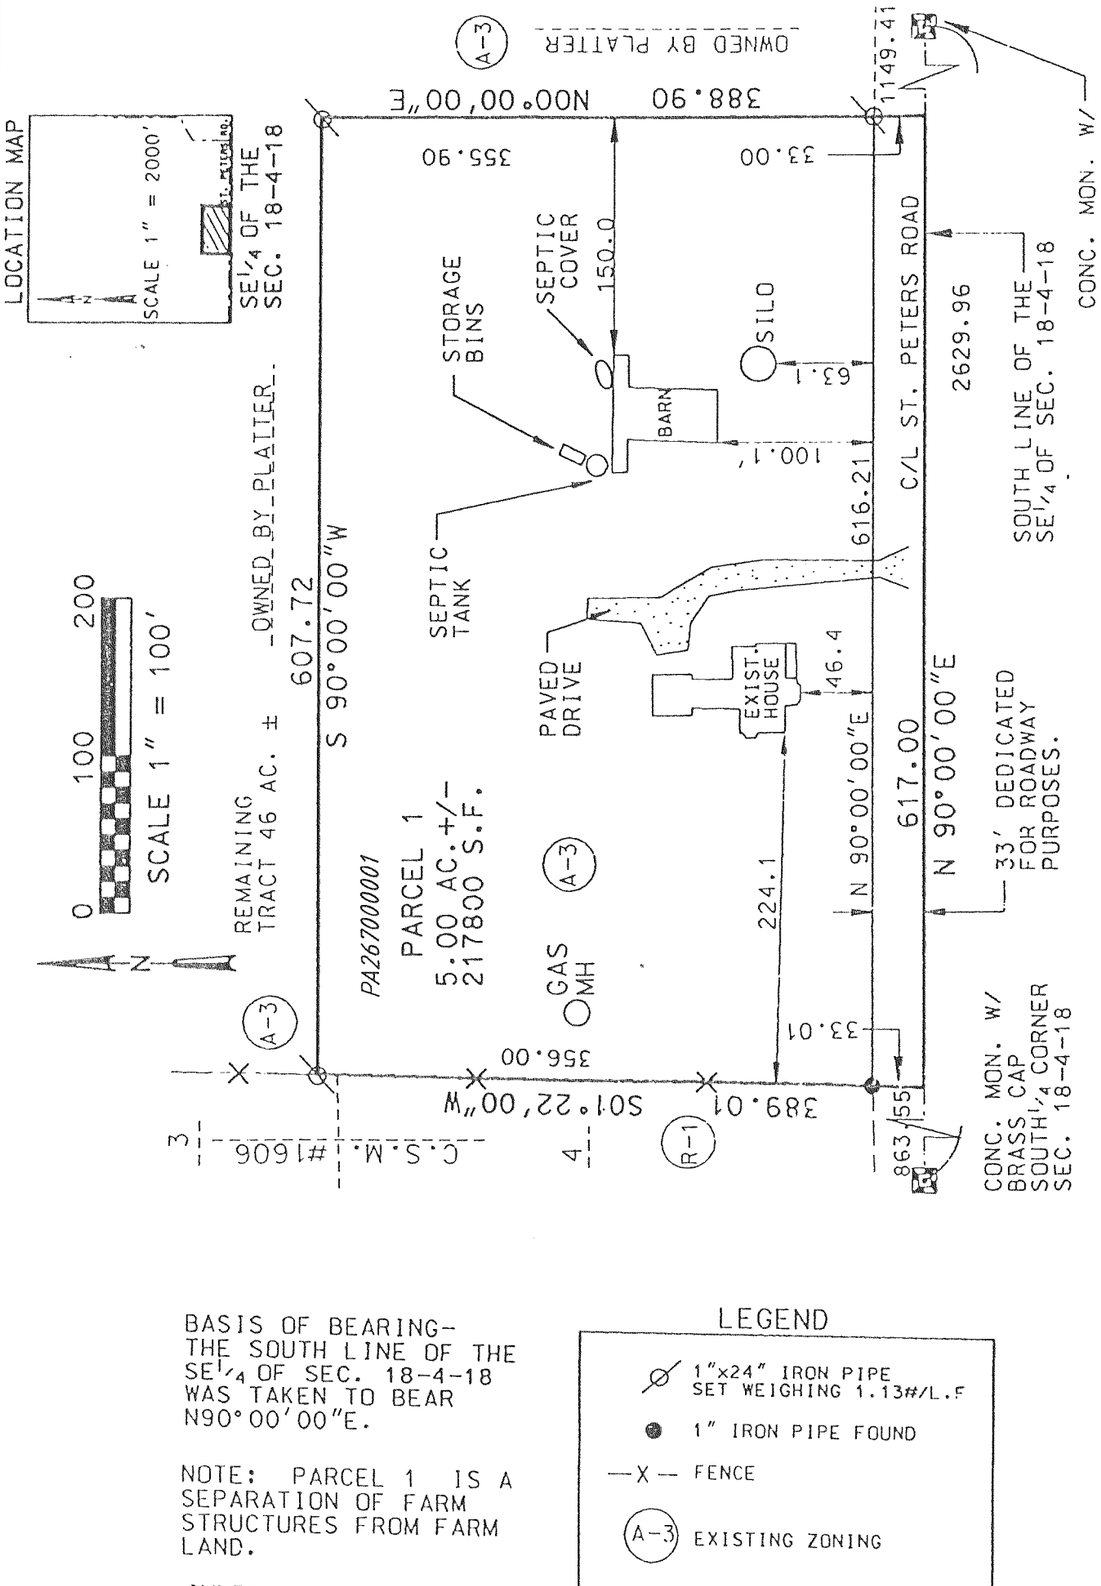

BASIS OF BEARING-
THE SOUTH LINE OF THE SE¼ OF SEC. 18-4-18 WAS TAKEN TO BEAR N90°00'00"E.

NOTE: PARCEL 1 IS A SEPARATION OF FARM STRUCTURES FROM FARM LAND.

OWNER:
KENNETH & RUTH ANN ACKER
RT. 2, ST. PETERS RD.
EAST TROY, WI

SURVEYOR'S:
R.S.V. ENGINEERING, INC.
545 BAY VIEW ROAD
MUKWONAGO, WI 53149

LEGEND

- ⌀ 1"x24" IRON PIPE SET WEIGHING 1.13#/L.F
- ● 1" IRON PIPE FOUND
- —X— FENCE
- (A-3) EXISTING ZONING

REVISIONS :