CERTIFIED SURVEYS 752, 821 AND 839

VILLAGE OF EAST TROY

CERTIFIED SURVEY NO. 752

8054

Irbn Pipe 1" x 24"
1.13 lbs. ft.
cale 1" = 50'
25 50 75 100

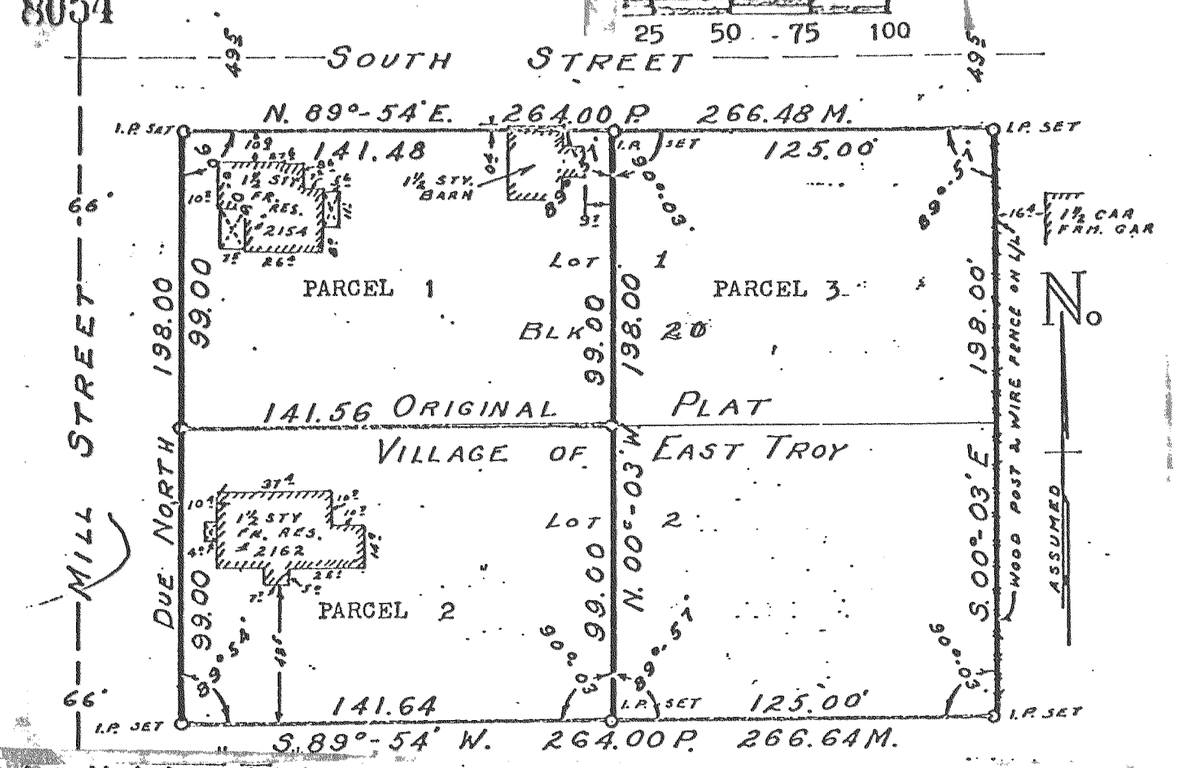

A redivision of Lots 1 and 2 in Block 20 of THE ORIGINAL PLAT - VILLAGE OF EAST TROY, Being a Subdivision of a part of Sections 19, 20, 29, & 30 T 4 N, R 18 E in the Village of East Troy, Walworth County, Wisconsin,

CERTIFIED SURVEY MAP NO. 821

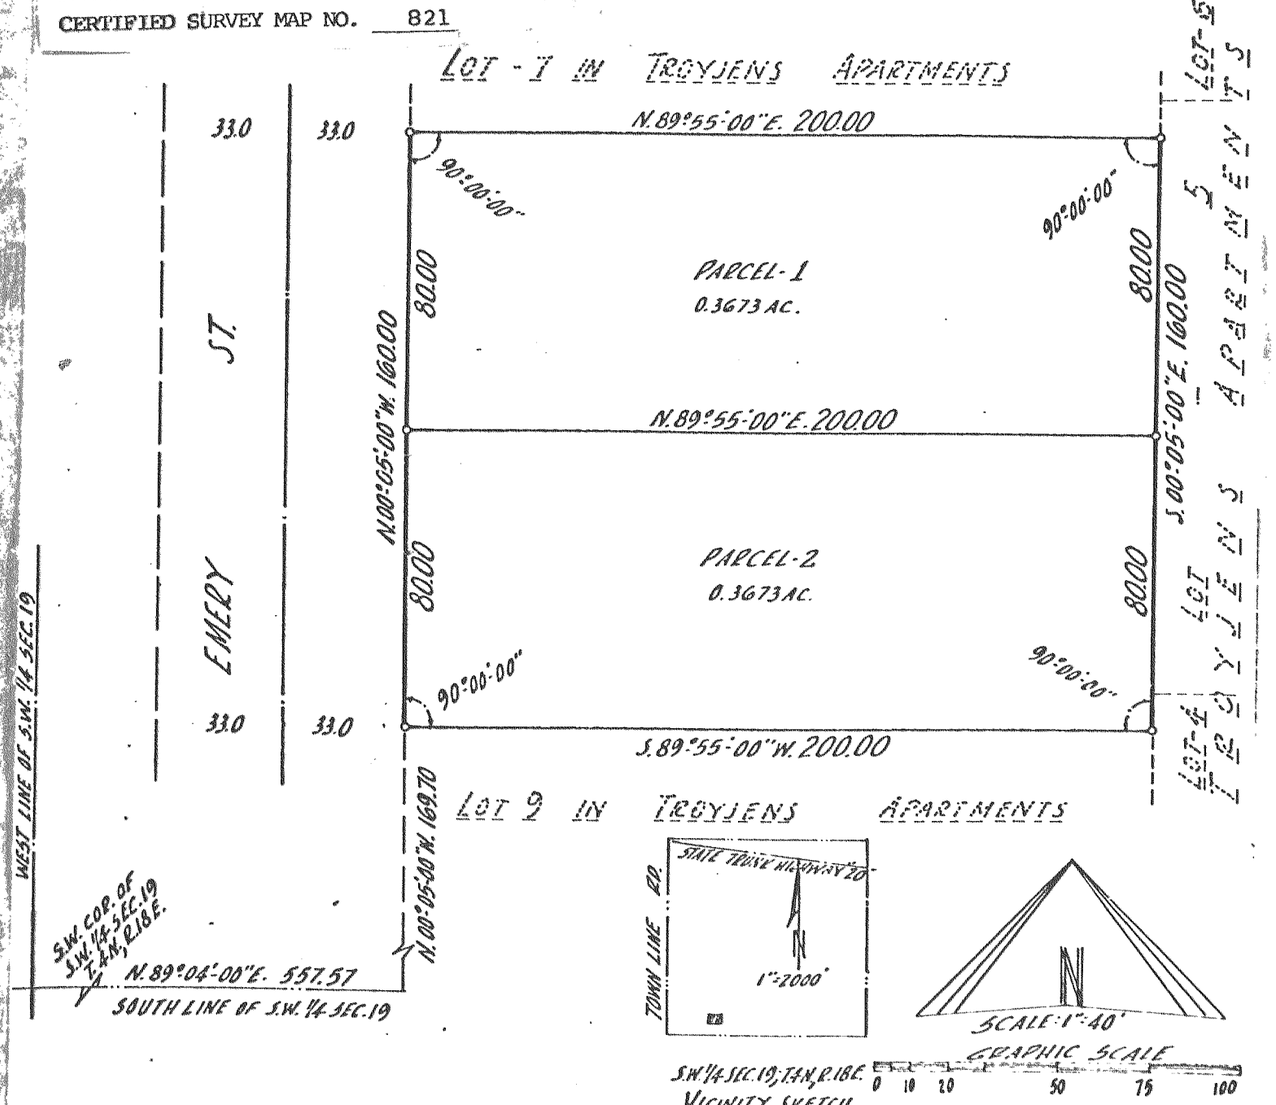

o-- DENOTES 1 INCH DIA. IRON PIPE, 24 INCHES IN LENGTH, WEIGHT 1.13 LBS. PER LINEAL FOOT.
ALL DIMENSIONS SHOWN ARE MEASURED TO THE NEAREST HUNDREDTH OF A FOOT.

BEING ALL OF LOT 8 IN TROYGEN'S APARTMENTS, BEING A SUBDIVISION OF A PART OF THE SW 1/4 OF THE SW 1/4 OF SECTION 19, T 4 N, R 18 E, IN THE VILLAGE OF EAST TROY, WALWORTH COUNTY, WISCONSIN.

CERTIFIED SURVEY MAP NO. 839
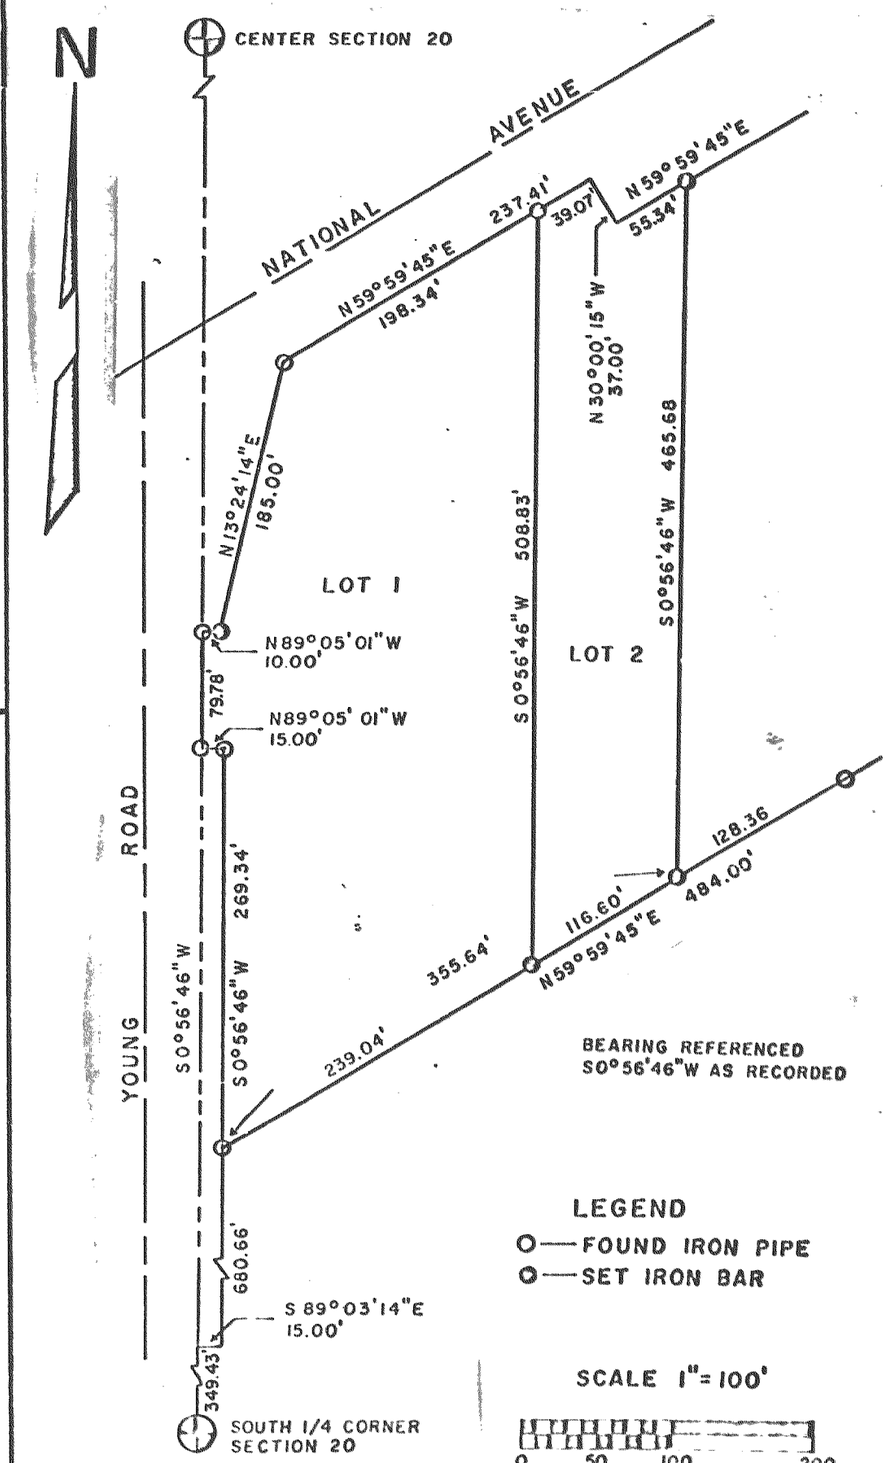
A PARCEL OF LAND LOCATED IN SECTION 20 OF T4N R18E, VILLAGE OF EAST TROY, WALWORTH COUNTY, WISCONSIN