ABBEY SPRINGS CONDOMINIUM NO. 13

LOCATED IN S.W. 1/4 SEC. 13, T1N, R16E

10.04 ACRES ± (10.09 A)

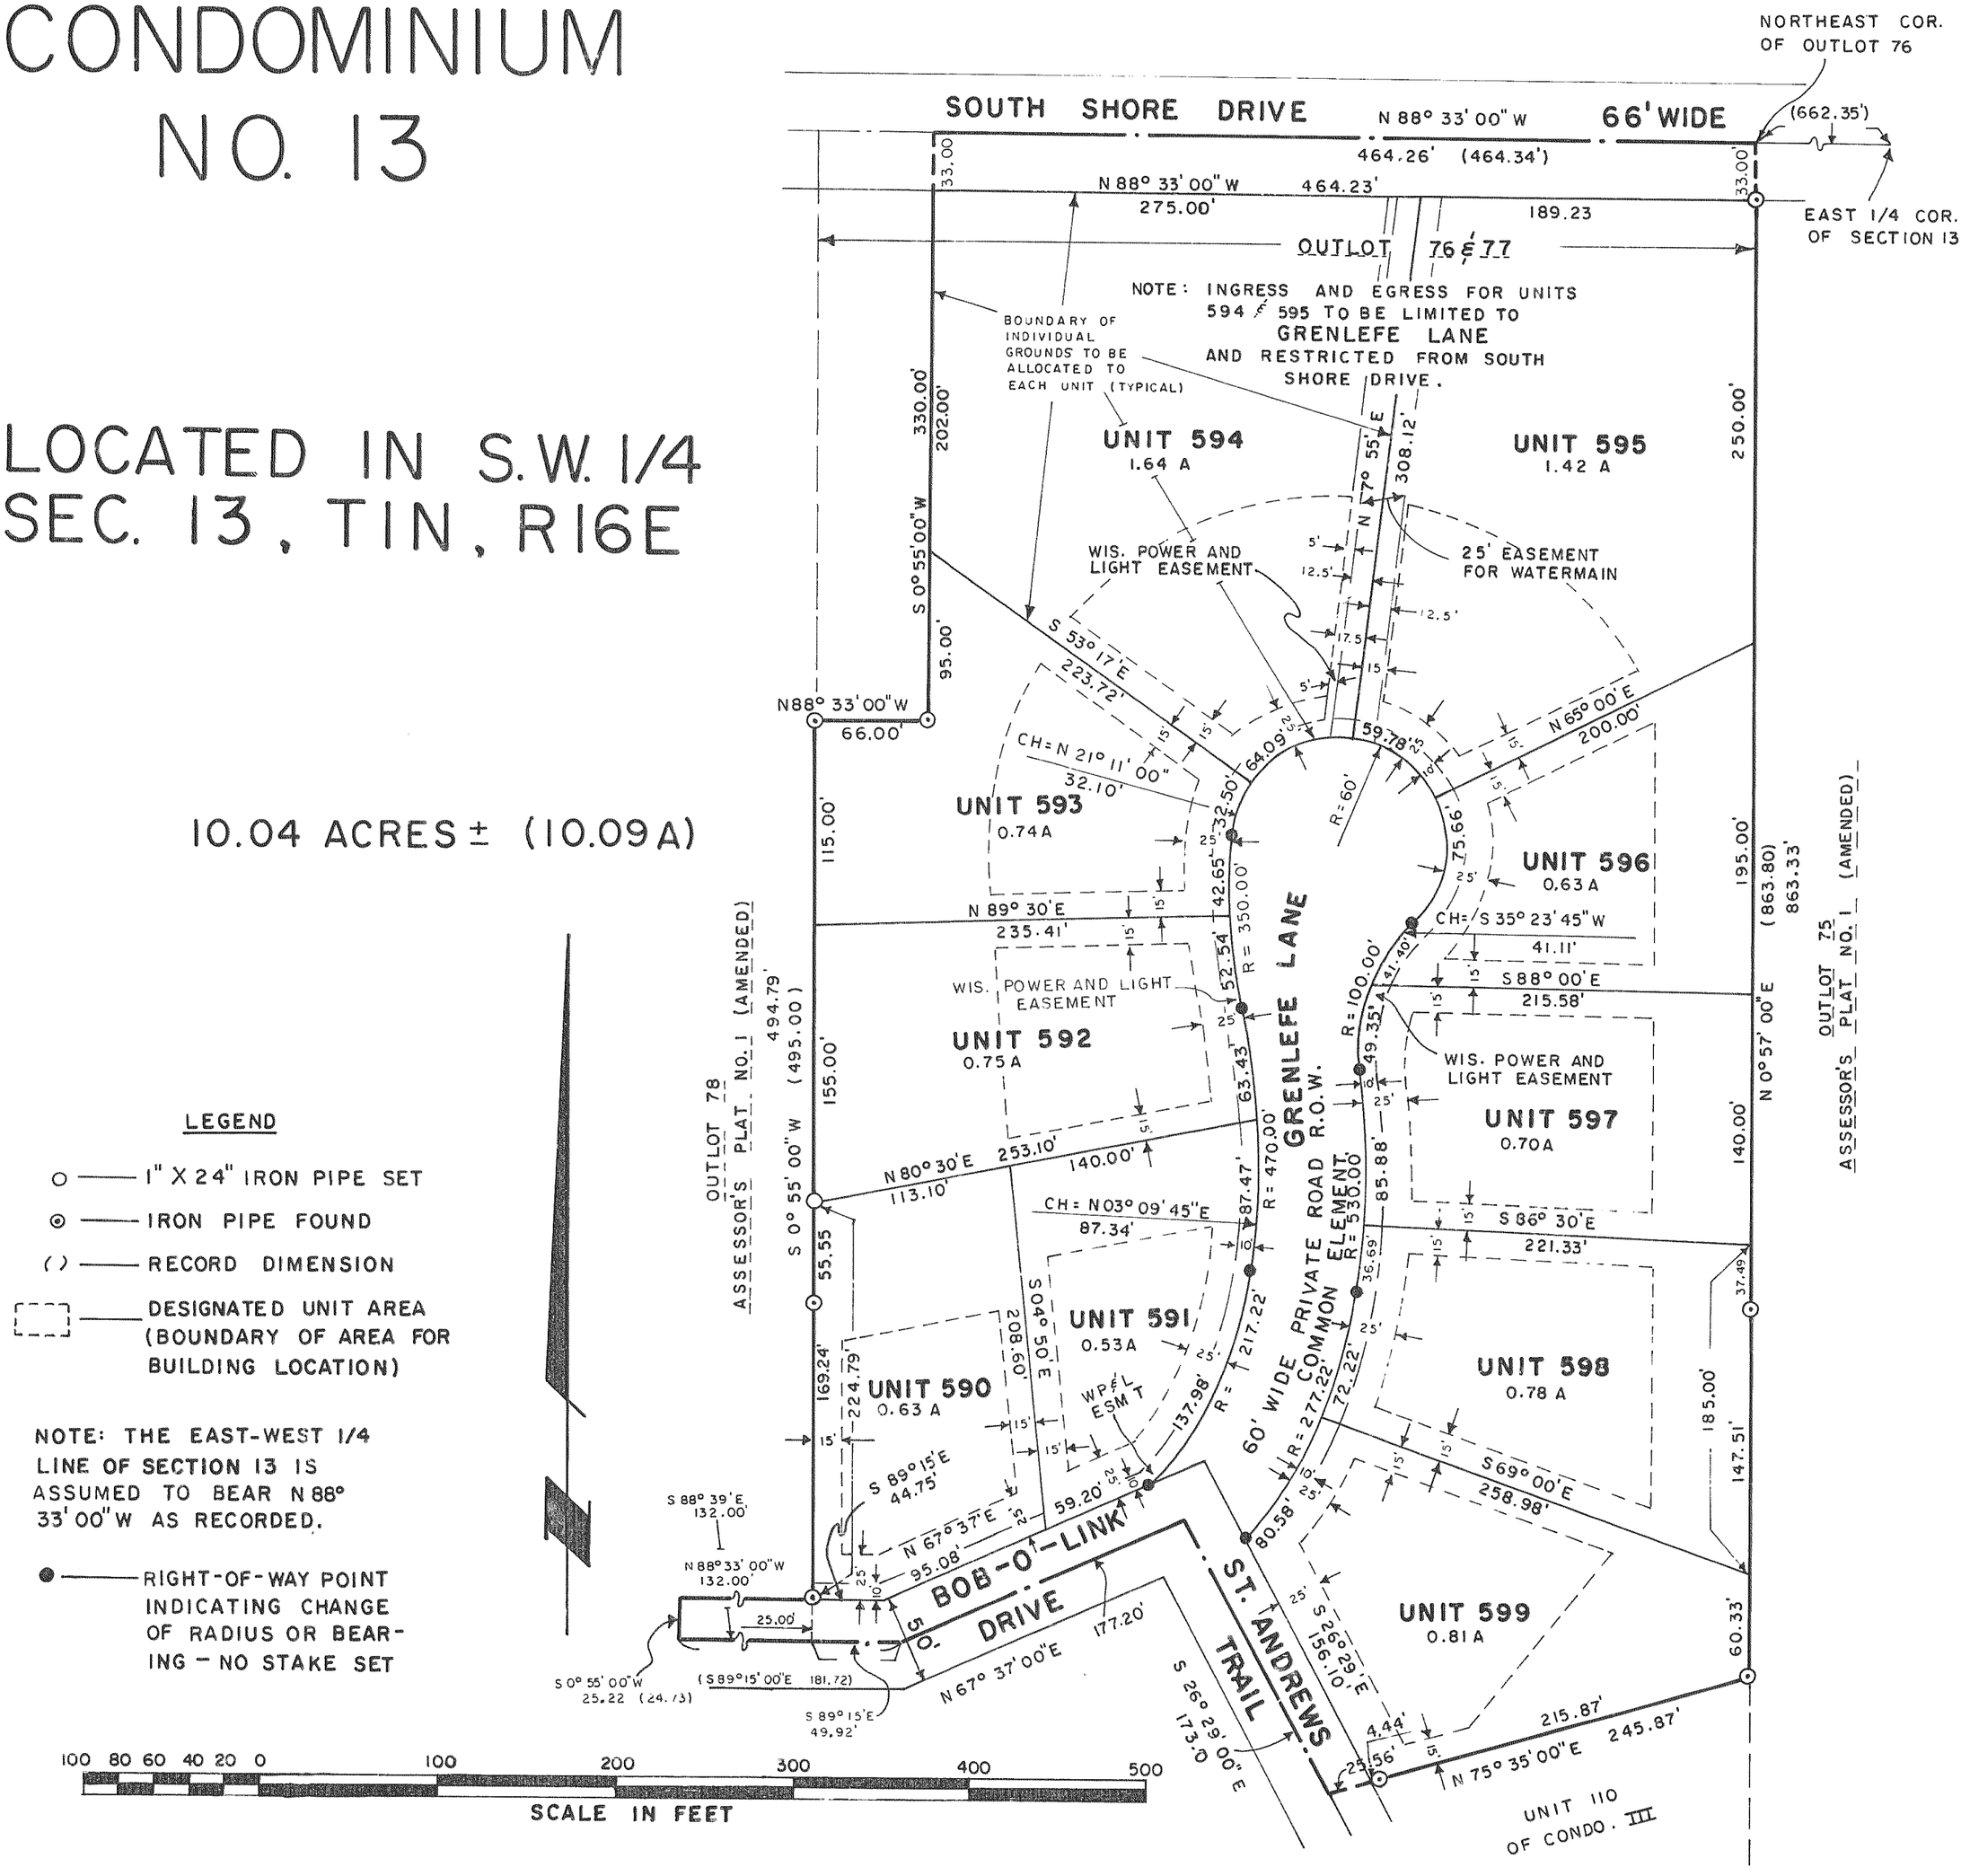

LEGEND

- ○ —— 1" X 24" IRON PIPE SET
- ⊙ —— IRON PIPE FOUND
- ( ) —— RECORD DIMENSION
- [ ] —— DESIGNATED UNIT AREA (BOUNDARY OF AREA FOR BUILDING LOCATION)

NOTE: THE EAST-WEST 1/4 LINE OF SECTION 13 IS ASSUMED TO BEAR N 88° 33' 00" W AS RECORDED.

- ● —— RIGHT-OF-WAY POINT INDICATING CHANGE OF RADIUS OR BEARING — NO STAKE SET

100 80 60 40 20 0 100 200 300 400 500

SCALE IN FEET