78

VILLAGE OF FONTANA

Cab. B-32.45
469-504
Cab B
RECORDED IN VOL
SLIDE 93
PAGE

'90 FEB 28 PM 3 59
LOIS M. KETTERHAGEN
REG. OF DEEDS
WALWORTH COUNTY WIS.
Allen. Hietal. Jay
2500

Cabinet "B" Slide 93

SPRING VALLEY ESTATES

BEING A REDIVISION OF LAGOONA VALLEY ESTATES AND LOCATED IN GOVERNMENT LOT 3 IN THE SOUTHEAST 1/4 OF SECTION 14, T1N, R16E, VILLAGE OF FONTANA-ON-GENEVA LAKE, WALWORTH COUNTY, WISCONSIN

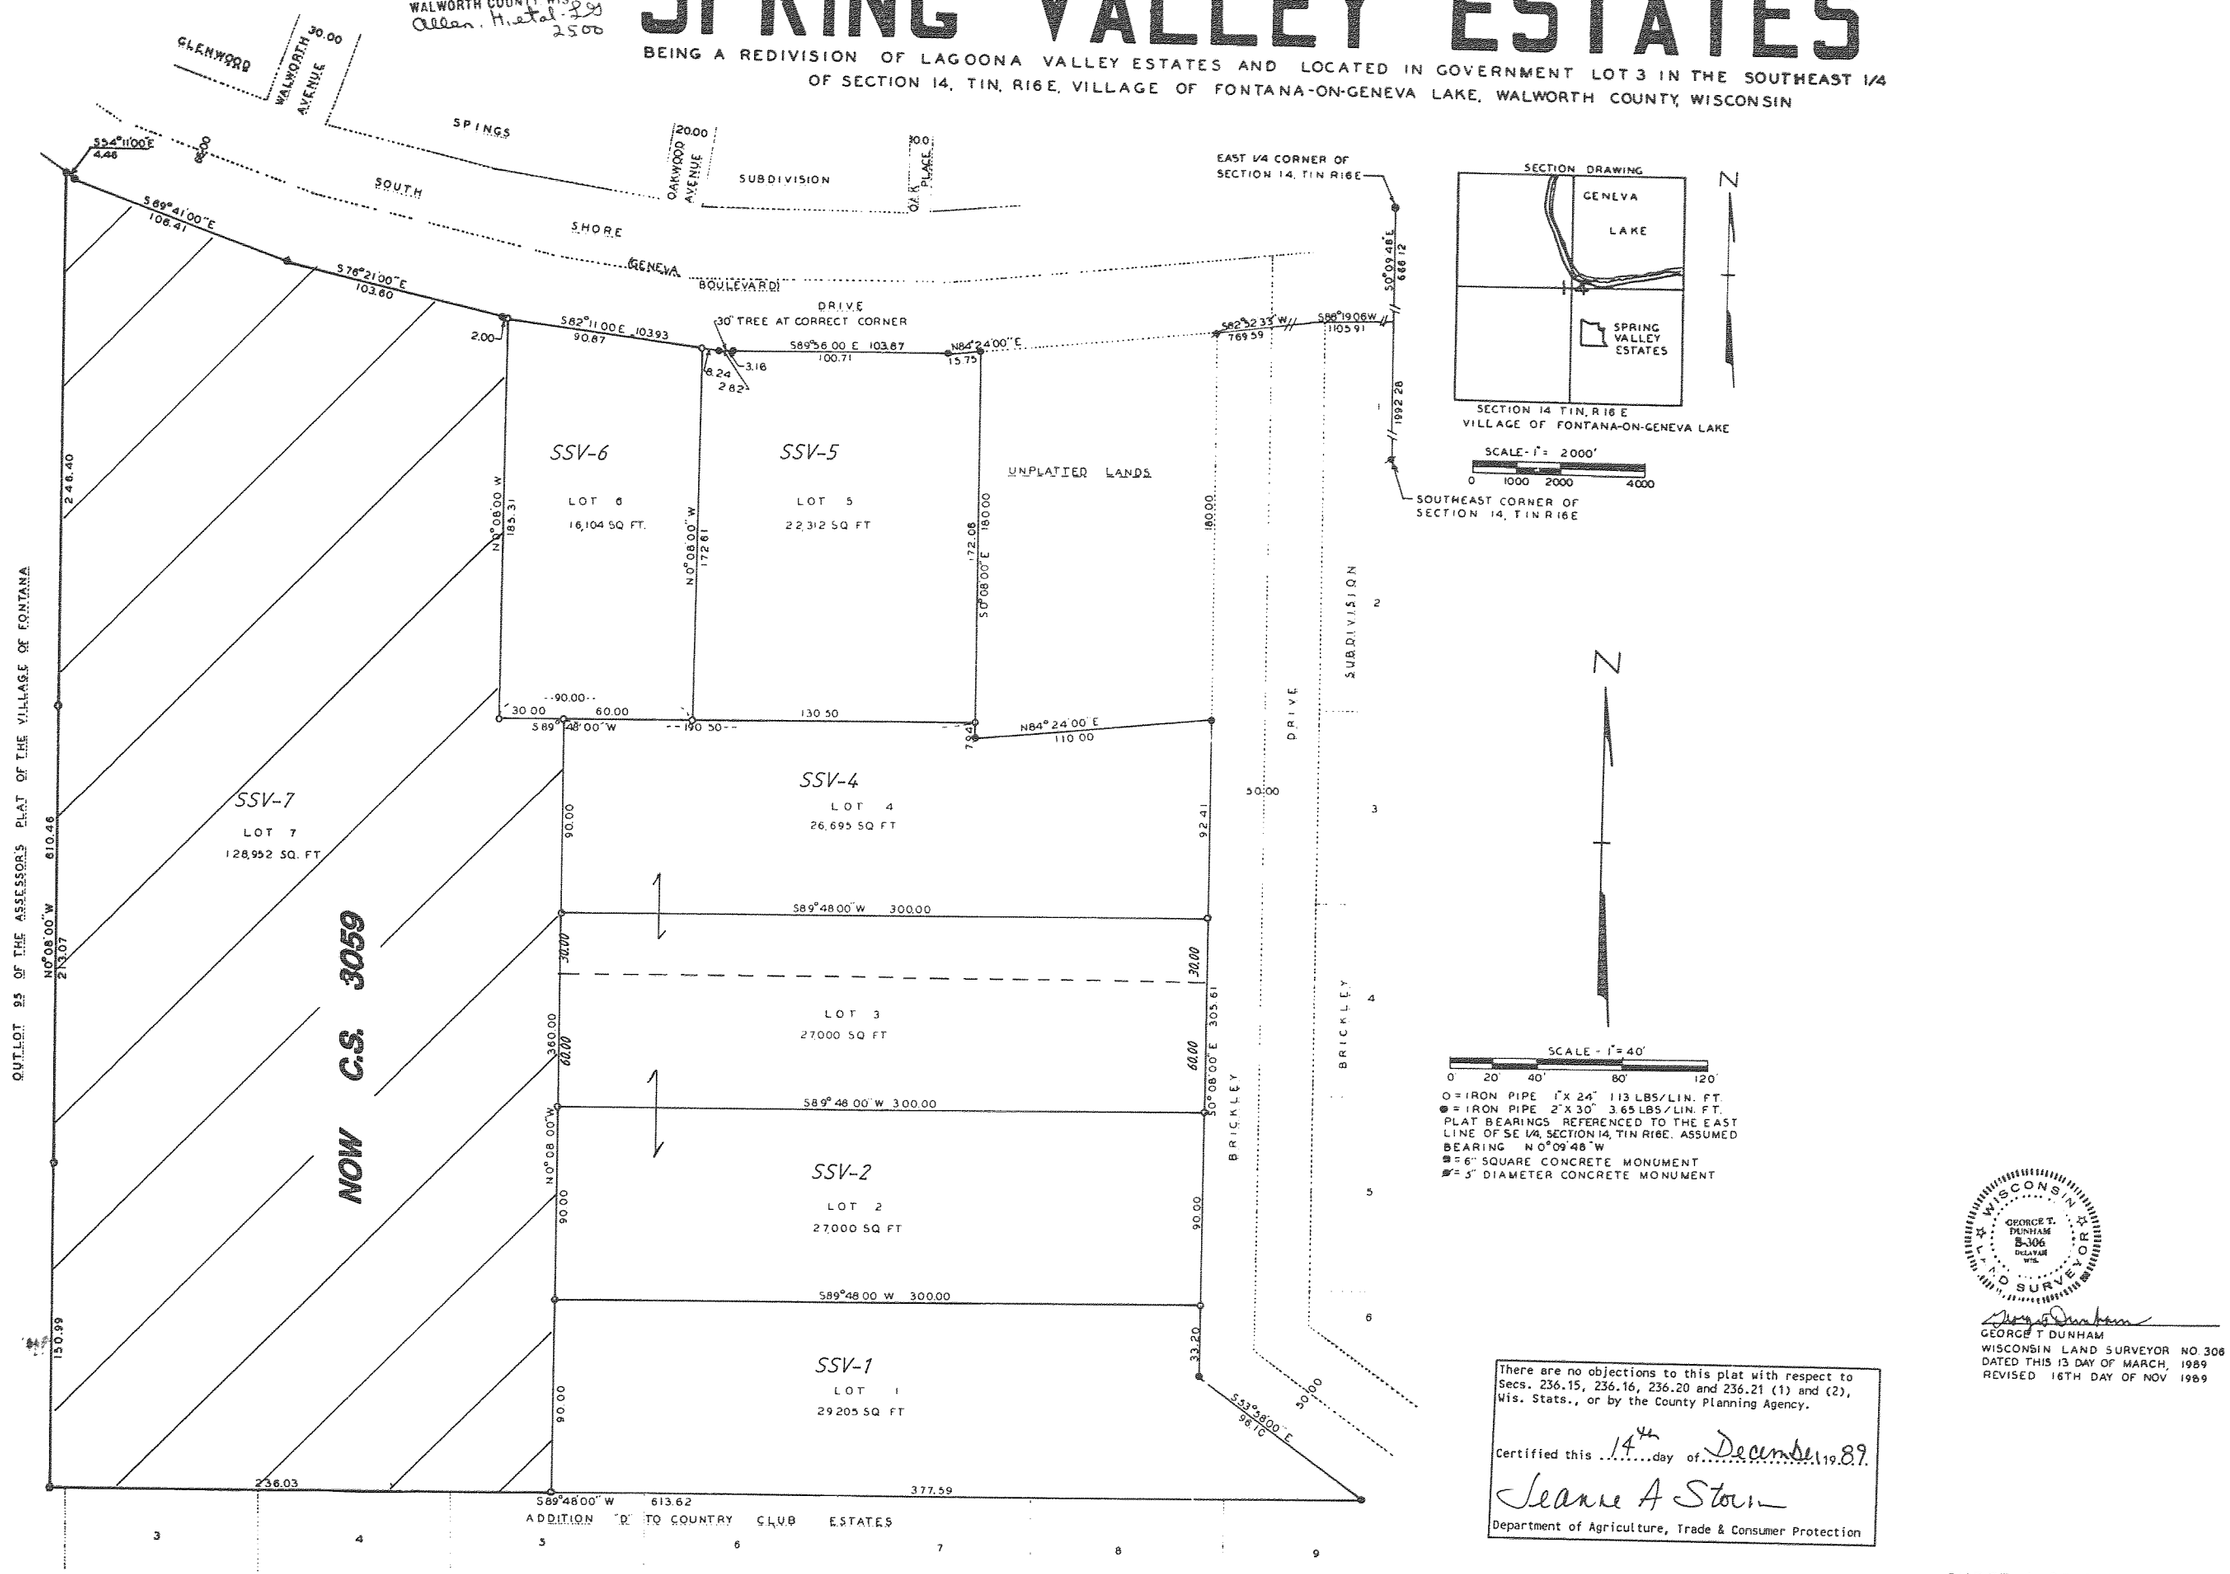

O = IRON PIPE 1"X 24" 1.13 LBS/LIN. FT.
● = IRON PIPE 2"X 30" 3.65 LBS/LIN. FT.
PLAT BEARINGS REFERENCED TO THE EAST LINE OF SE 1/4, SECTION 14, T1N R16E. ASSUMED BEARING N 0°09'48"W
■ = 6" SQUARE CONCRETE MONUMENT
▰ = 5" DIAMETER CONCRETE MONUMENT

WISCONSIN LAND SURVEYOR
GEORGE T. DUNHAM
S-306
DELAVAN WIS.

GEORGE T DUNHAM
WISCONSIN LAND SURVEYOR NO 306
DATED THIS 13 DAY OF MARCH, 1989
REVISED 16TH DAY OF NOV 1989

There are no objections to this plat with respect to Secs. 236.15, 236.16, 236.20 and 236.21 (1) and (2), Wis. Stats., or by the County Planning Agency.

Certified this 14th day of December, 1989

Jeanne A Storm

Department of Agriculture, Trade & Consumer Protection

SHEET 1 OF 2 SHEETS

REVISIONS : 01/13/97
12/16/98

I hereby certify that I have on this 1st day of March, 1990, microphotographed the above document in accordance with standards established by Sec. 228.03 (1) of Statutes and with established procedures. Bette Hansen, Camera Operator

STATEMENT OF COMPLIANCE

I hereby certify that the within reproduction has been microfilmed on 3M Camera Cards and produced by the 3M Brand 2000 Processor-Camera containing processed silver negative film.

3M Camera Cards, as produced by the 3M Brand 2000 Processor-Camera containing processed silver negat.ve film, conform to the specifications for archival quality as defined in Federal Standards No. 125C entitled-Film Photographic, and Film Photographic. Processed: (For permanent record use)

Lois M. Ketterhagen
Lois M. Ketterhagen
Register of Deeds