Certified Survey Map
#2882

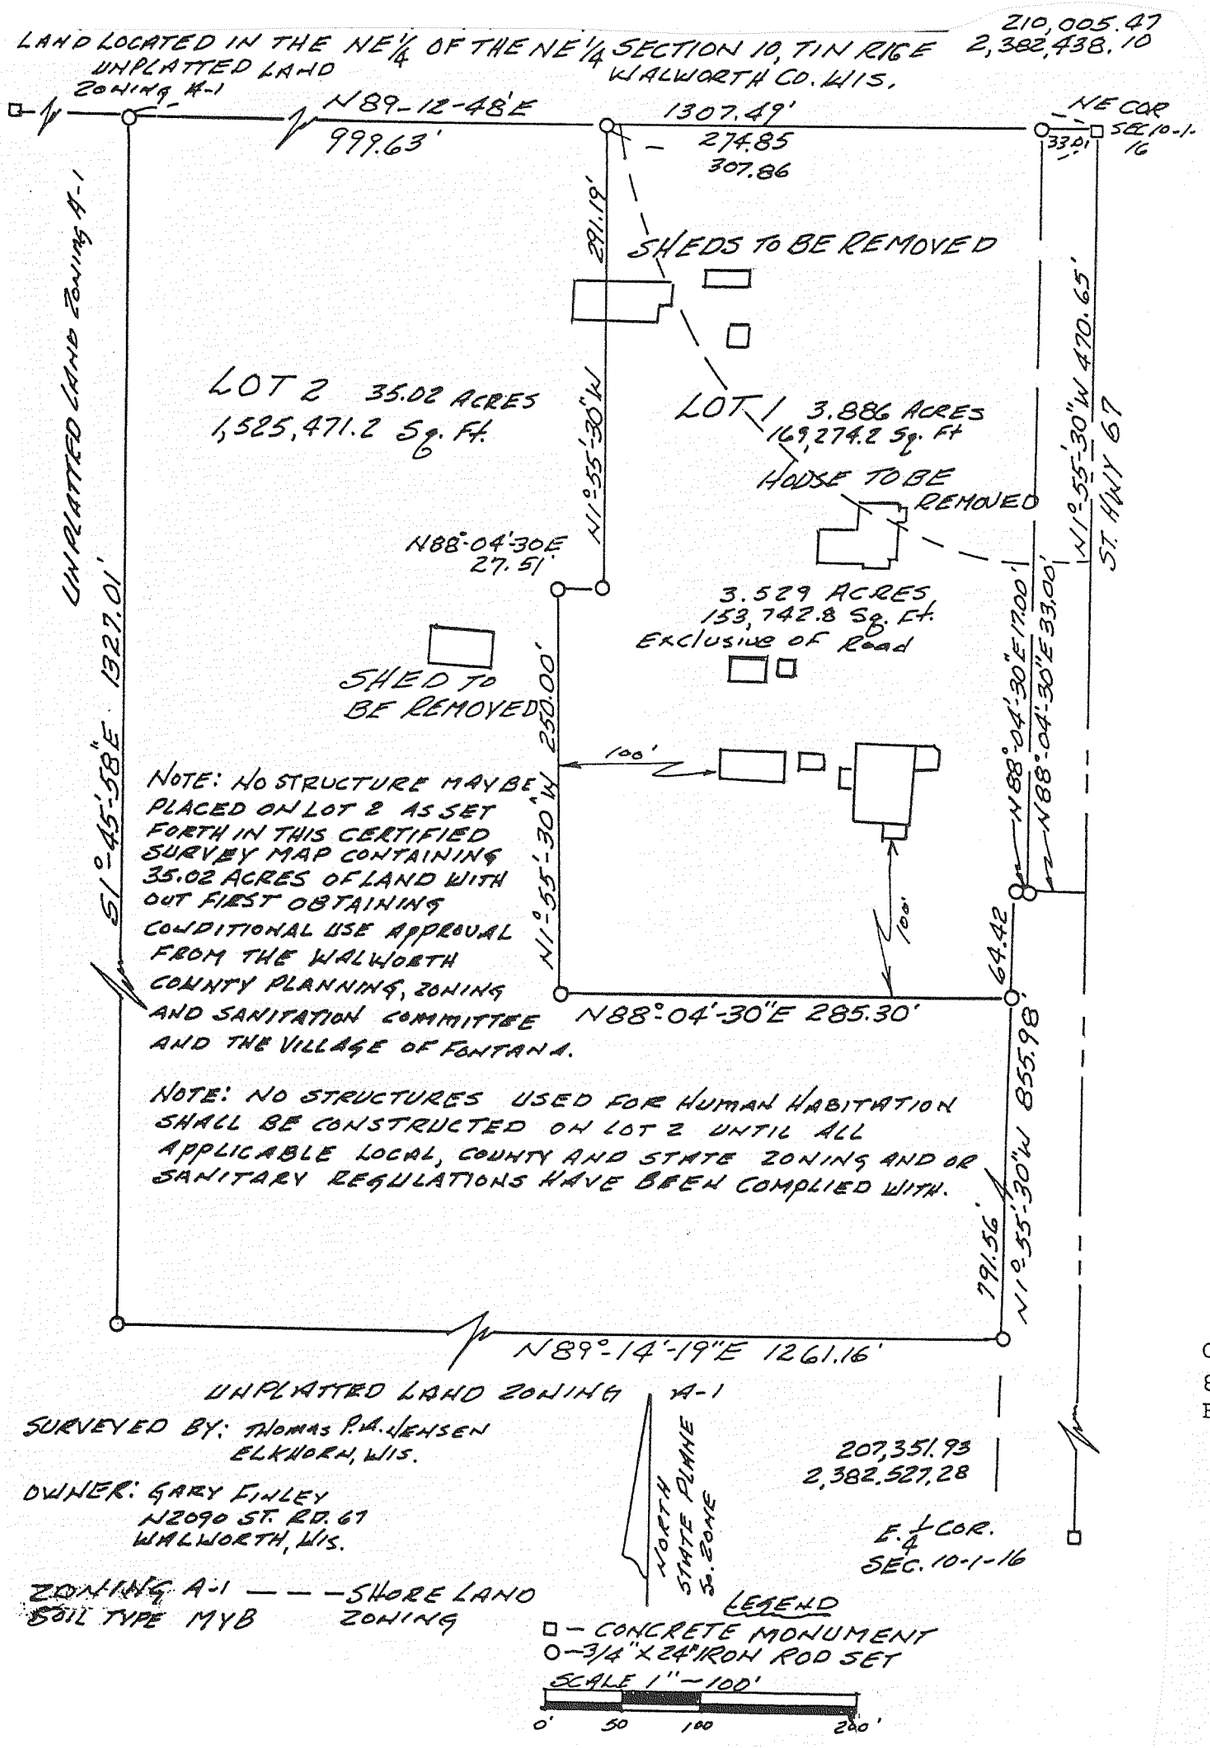

NOTE: NO STRUCTURE MAY BE PLACED ON LOT 2 AS SET FORTH IN THIS CERTIFIED SURVEY MAP CONTAINING 35.02 ACRES OF LAND WITH OUT FIRST OBTAINING CONDITIONAL USE APPROVAL FROM THE WALWORTH COUNTY PLANNING, ZONING AND SANITATION COMMITTEE AND THE VILLAGE OF FONTANA.

NOTE: NO STRUCTURES USED FOR HUMAN HABITATION SHALL BE CONSTRUCTED ON LOT 2 UNTIL ALL APPLICABLE LOCAL, COUNTY AND STATE ZONING AND OR SANITARY REGULATIONS HAVE BEEN COMPLIED WITH.

Certified Survey Map
#2056

Owner: Mrs. Arthur B. Jensen
805 Brickley Drive
Fontana, WI 53125

Land located in Outlot 108 of the Assessors Plat of the Village of Fontana-on-Geneva Lake, Walworth County, Wisconsin

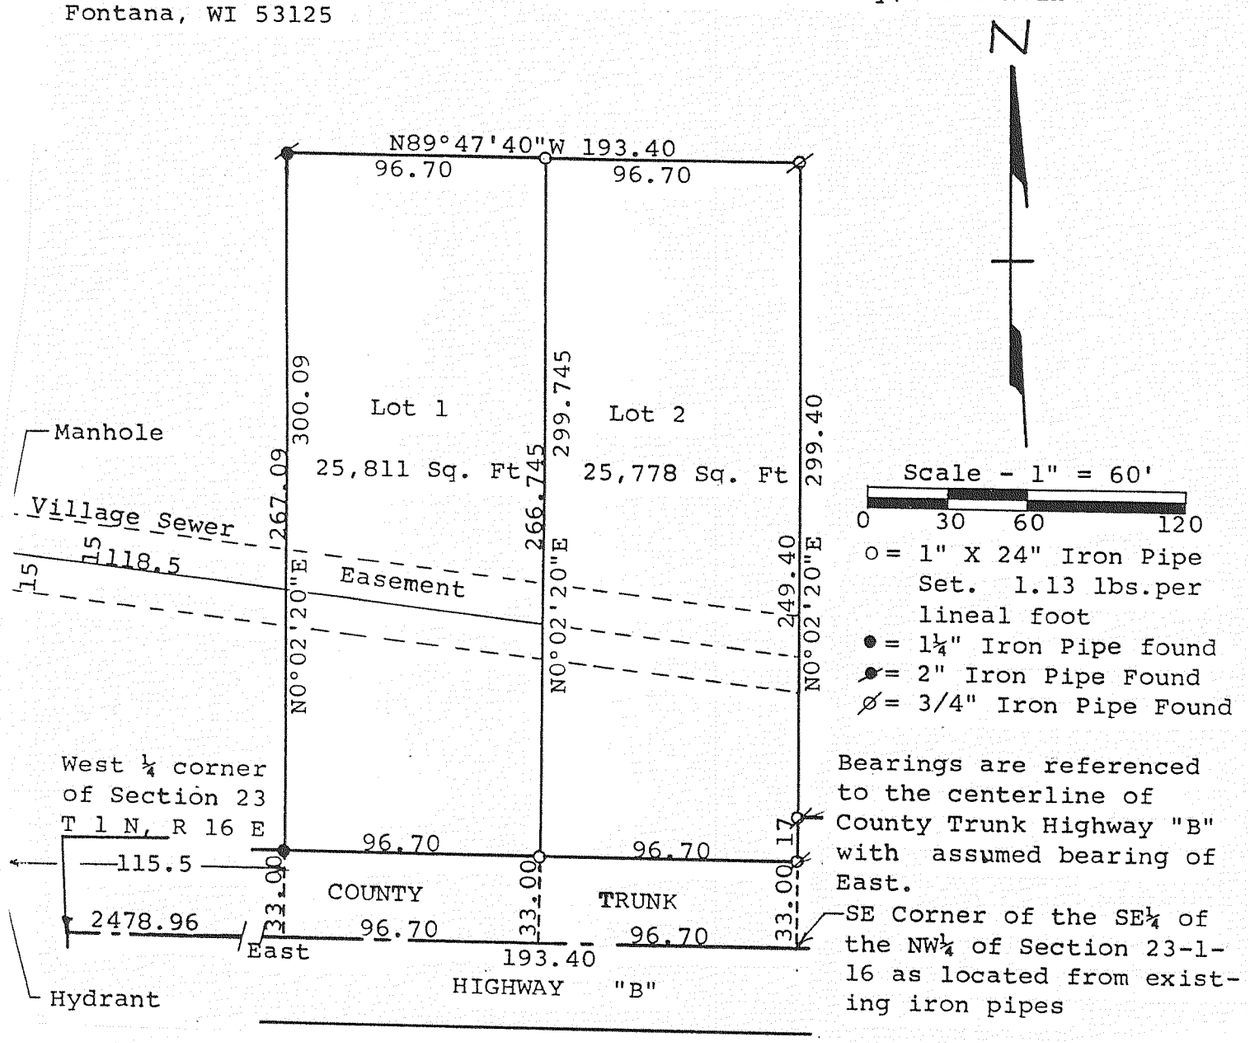

○ = 1" X 24" Iron Pipe Set. 1.13 lbs.per lineal foot
● = 1¼" Iron Pipe found
⊗ = 2" Iron Pipe Found
⌀ = 3/4" Iron Pipe Found

Bearings are referenced to the centerline of County Trunk Highway "B" with assumed bearing of East.

SE Corner of the SE¼ of the NW¼ of Section 23-1-16 as located from existing iron pipes