GENEVA NATIONAL CONDOMINIUM NO. 47

WALWORTH COUNTY, WISCONSIN

LOCATED IN PART OF THE SE 1/4 AND THE SW 1/4 OF
SECTION 19, TOWN 2 NORTH, RANGE 17 EAST
WALWORTH COUNTY, WISCONSIN

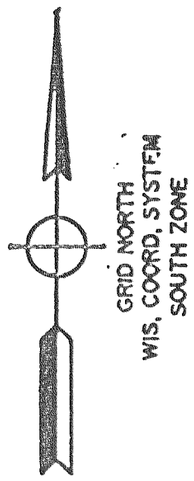

10 0 50 100 150
MAP SCALE IN FEET

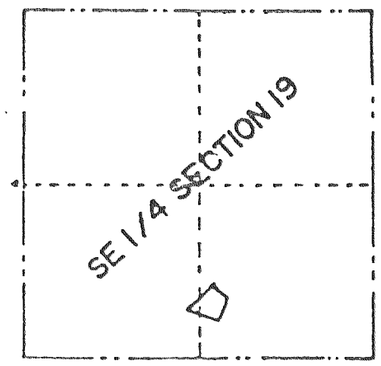

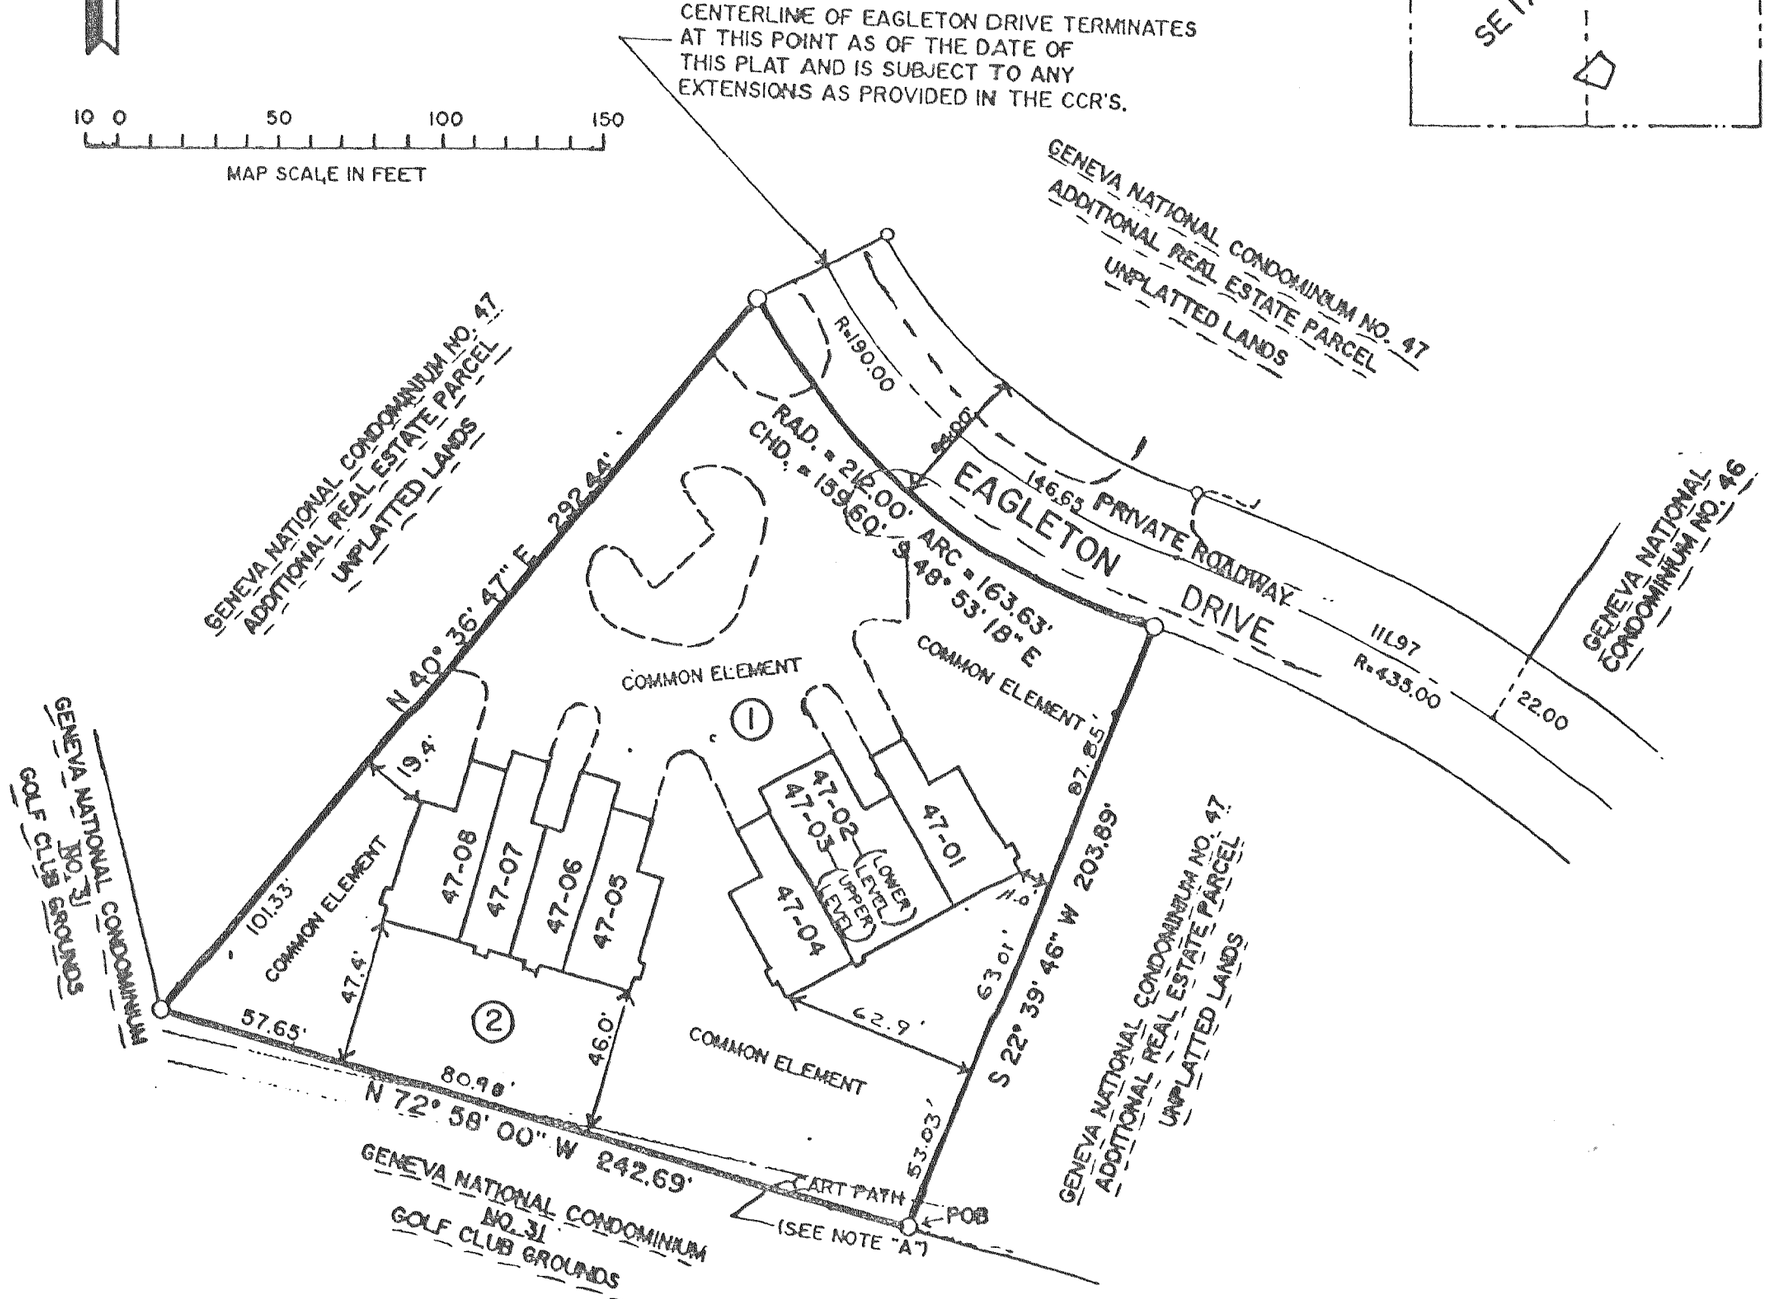

NOTE: BUILDINGS AND OTHER IMPROVEMENTS SHOWN ON THIS EXHIBIT REPRESENT PROPOSED CONSTRUCTION NOT BEGUN AS OF THE DATE HEREOF.

COMMON ELEMENTS = ALL OF THE CONDOMINIUM EXCEPT THE UNITS

NUMBERS APPEARING WITHIN ○ ARE BUILDING NUMBERS WHICH ARE SHOWN FOR INFORMATION AND CONVENIENCE ONLY AND ARE NOT PART OF THE UNIT NUMBERS.

○ = 1/2" x 18" IRON REBAR STAKE.

Ⓐ
LOCATION OF PEDESTRIAN AND GOLF CART EASEMENTS GRANTED PURSUANT TO SECTION 3.1(C) OF THE CCR'S.