CERTIFIED SURVEYS 2405, 2411

TOWN OF GENEVA

CERTIFIED SURVEY MAP NO. 2405

A CERTIFIED SURVEY MAP OF PART OF THE SOUTHWEST 1/4 OF THE NORTHEAST 1/4 OF SECTION 19, TOWN 2 NORTH, RANGE 17 EAST, TOWN OF GENEVA, WALWORTH COUNTY, WISCONSIN.

"Existing sanitary system appears to be functioning. No evaluation as to meeting requirements for replacement system under ILHR-83 of the Wisconsin Administrative Code."

LOT 1 IS A FARMLAND CONSOLIDATION OUT OF TAX KEY NO. G-19-2B.

Soil Types
MwC2
MyB

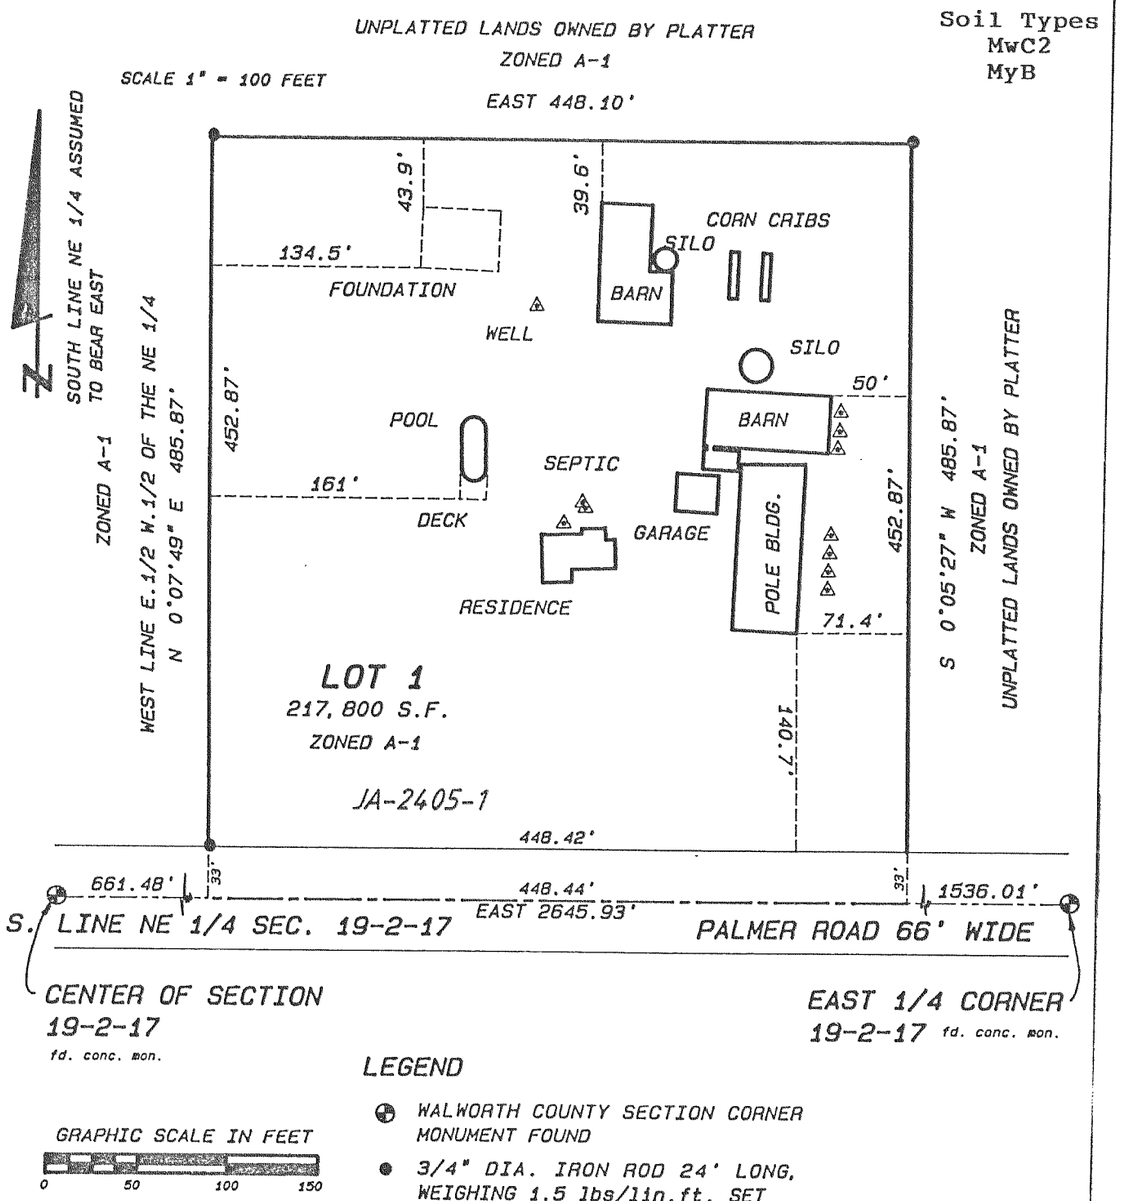

GRAPHIC SCALE IN FEET

0 50 100 150

LEGEND

- ⊕ WALWORTH COUNTY SECTION CORNER MONUMENT FOUND
- ● 3/4" DIA. IRON ROD 24' LONG, WEIGHING 1.5 lbs/lin.ft. SET

CERTIFIED SURVEY MAP NO. 2411

LOCATED IN THE NORTHWEST 1/4 OF SECTION 35, T 2 N, R 17 E, WALWORTH COUNTY, WISCONSIN.

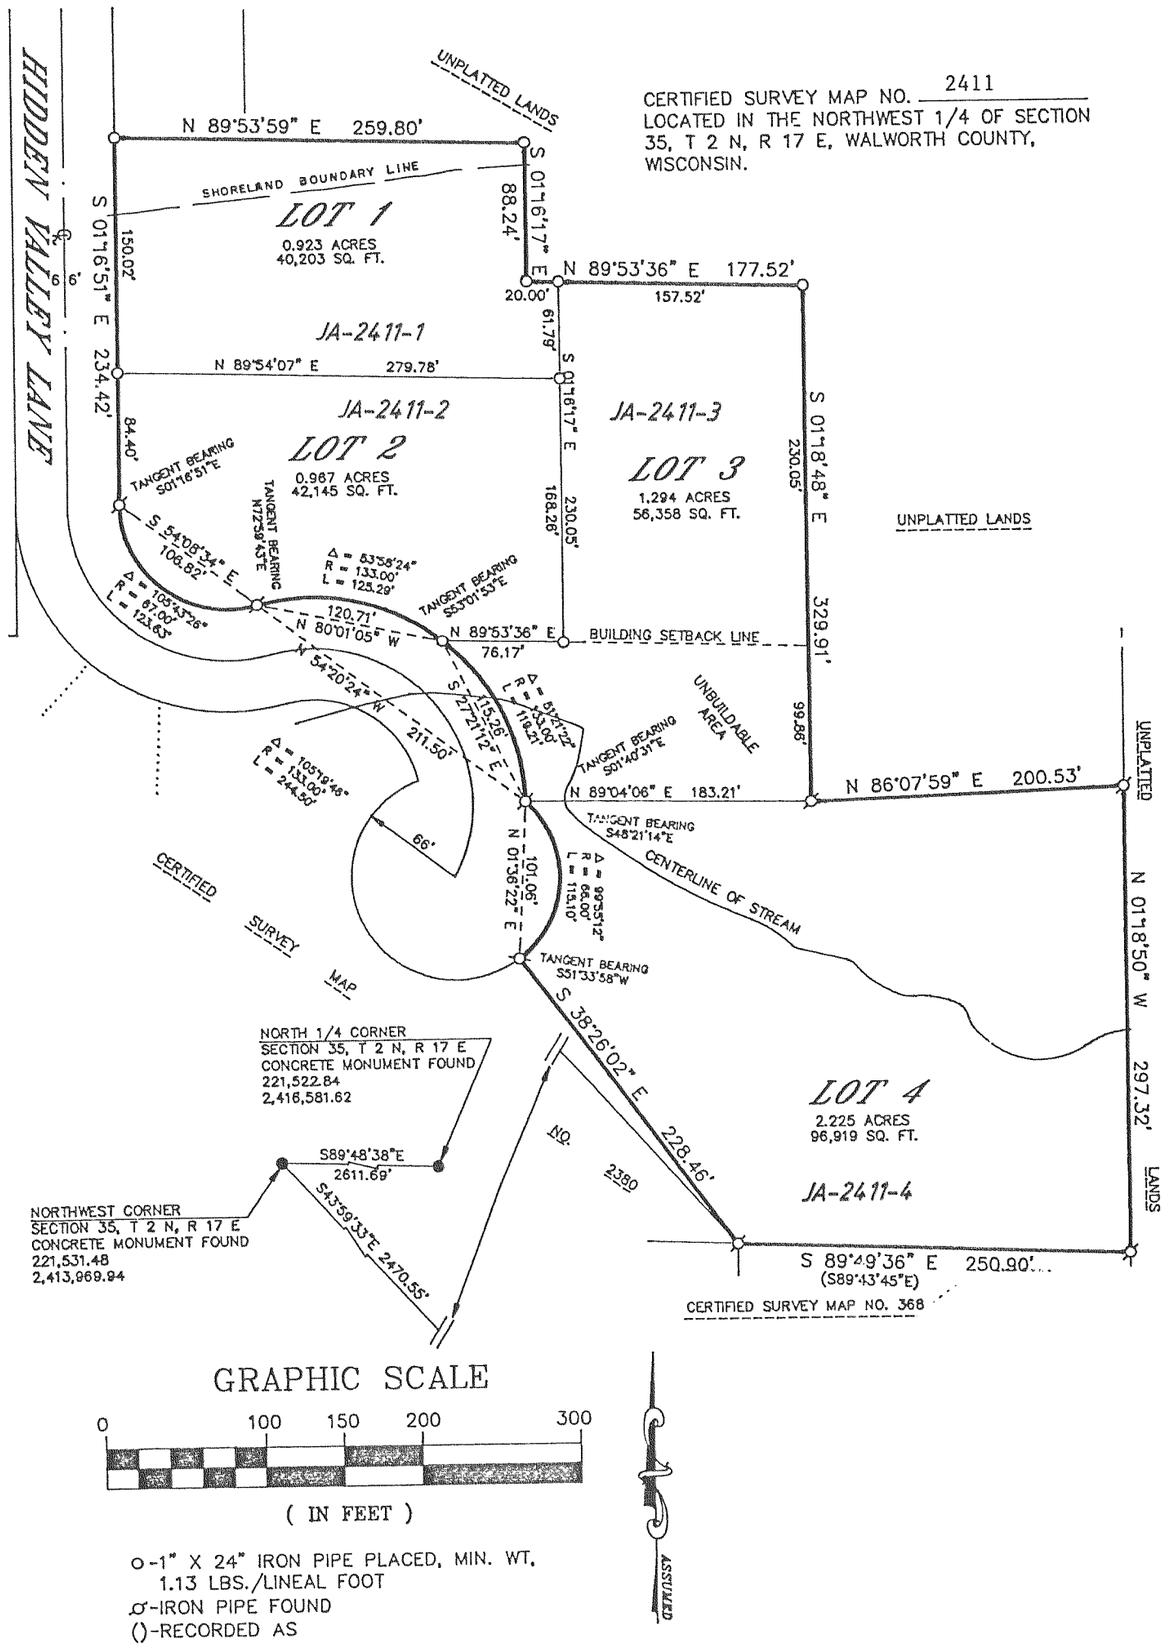

GRAPHIC SCALE

0 100 150 200 300

(IN FEET)

o-1" X 24" IRON PIPE PLACED, MIN. WT. 1.13 LBS./LINEAL FOOT
⌀-IRON PIPE FOUND
()-RECORDED AS

ASSUMED