CERTIFIED SURVEYS 2905, 2911

TOWN OF GENEVA

CERTIFIED SURV EY MAP NO. 2905
Located in the Northwest ¼ of the Southeast ¼ of Section 17, Town 2 North, Range 17 East, Town of Geneva, Walworth County Wisconsin.

Surveyed For: Gordon Fairchild
Owner RFD 5 Box 397
Lake Geneva, Wis. 53147

Surveyed By: Jensen Surveying & Mapping, S.C.
P.O. Box 322
Elkhorn, Wis. 53121

Mapping Date:

Scale: 1" 100 feet
0 25 50 100

Soils: MyA, MyB, Ph, E6A
Zoning: A-1

LEGEND
- Found 3/4 Rod
- Found iron pipe, 1" Dia.
- Set iron rod, 3/4" Dia 24" logg, at 1.13 lbs/lin ft.

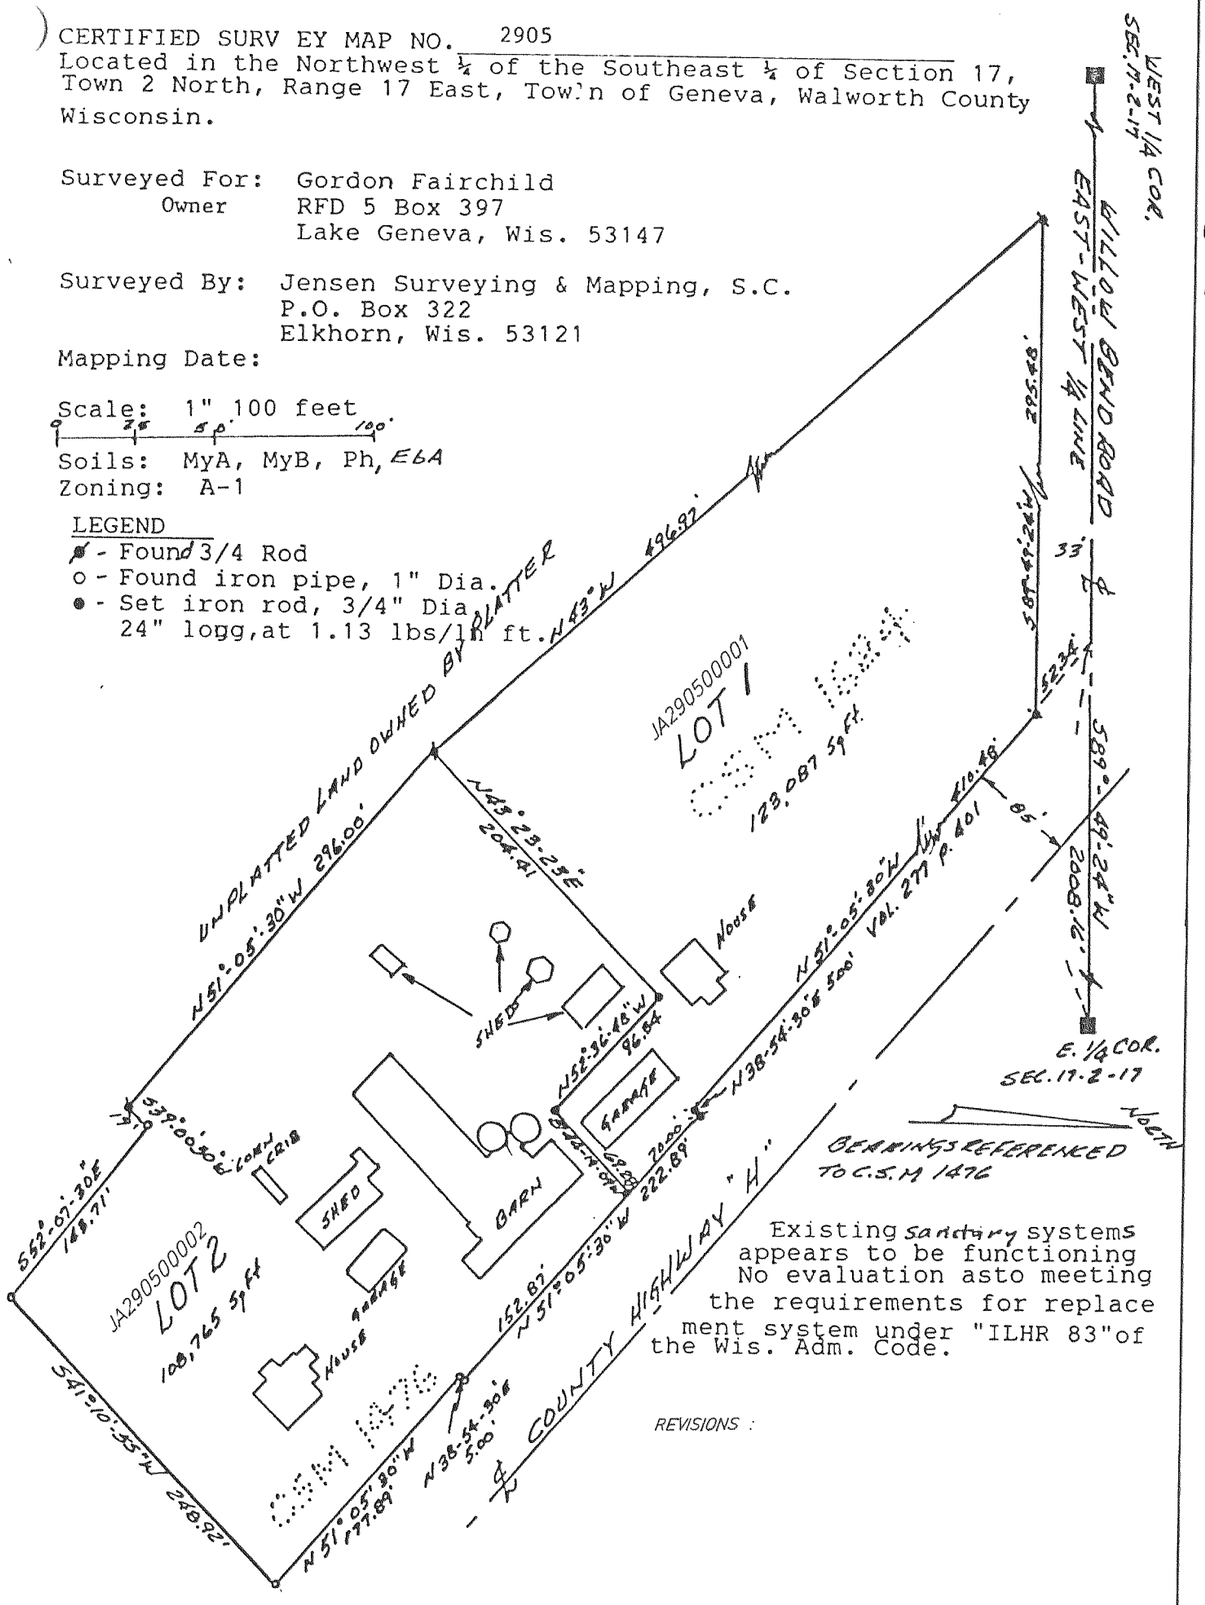

Existing sanitary systems appears to be functioning No evaluation asto meeting the requirements for replace ment system under "ILHR 83"of the Wis. Adm. Code.

REVISIONS :

MAPPING DATE : 10/24/97

Certified Survey Map Number 2911

Volume 15
Pages 149-153

A resubdivision of Lot 4 of Certified Survey Map Number 2072, located in the Southeast 1/4 of Section 23, Town 2 North, Range 17 East, Town of Geneva, Walworth County, Wisconsin.

Owners:
Jeff B. Anderson
Dana R. Anderson
W4727 Pebble Drive
Lake Geneva, Wisconsin 53147

Surveyor:
Kenneth B. Abernathy Jr.
W4056 Bray Road
Elkhorn, Wisconsin 53121
(414) 723-4260

LEGEND
- Found Iron Pipe
- Found Iron Rod
- Soils Test Boring
- Set Iron Rod, 24' Long, Weighing 1.5 Lbs./Lineal Ft. 3/4" Dia.

Soil Types:
CyA
KIA
MxC2
MyB
ScB
Sm

LINE	BEARING	DISTANCE
L1	N 67°07'25" E	113.33
L2	S 12°29'27" W	100.00
L3	S 77°29'06" W	36.99
L4	S 81°06'25" W	123.80
L5	S 8°49'06" W	38.82
L6	N 0°48'20" W	29.10
L7	S 1°08'45" W	32.00

0 80 160 240
Scale: 1 inch = 160 feet

NOTES
1) Bearings are based on Certified Survey Map Number 2072.
2) Benchmark = R.M. 42, Elevation = 850.04, located on the Southwest wingwall of the culvert on the East side of U.S.H. "12" over Como Creek.

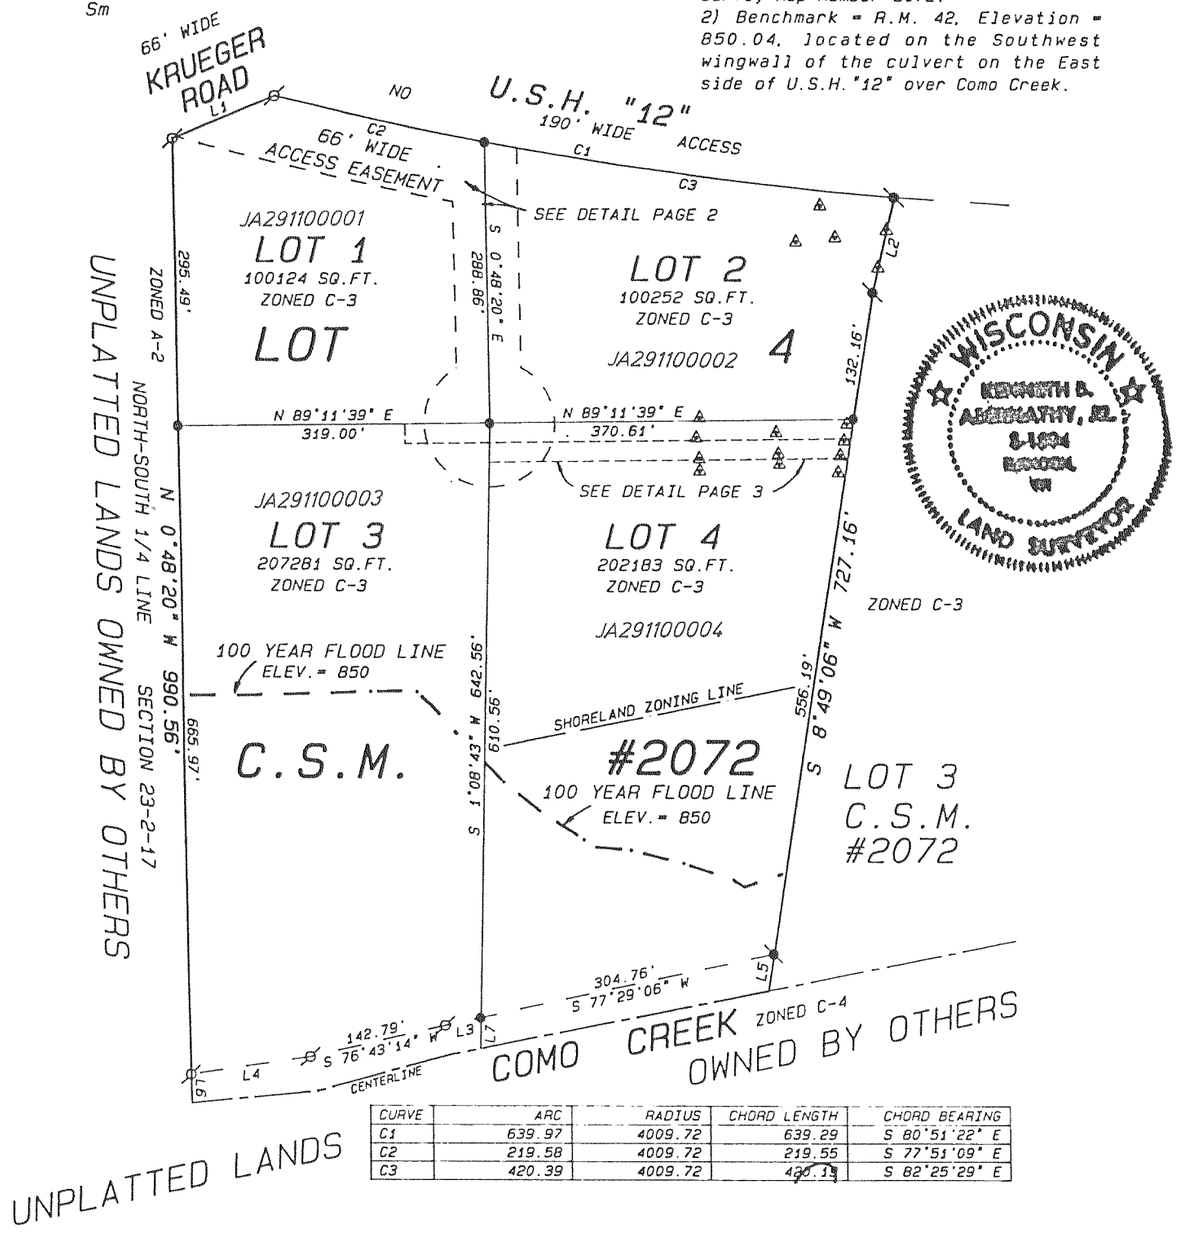

CURVE	ARC	RADIUS	CHORD LENGTH	CHORD BEARING
C1	639.97	4009.72	639.29	S 80°51'22" E
C2	219.58	4009.72	219.55	S 77°51'09" E
C3	420.39	4009.72	420.15	S 82°25'29" E

REVISIONS :