CERTIFIED SURVEYS 2736, 2769

VILLAGE OF GENOA CITY

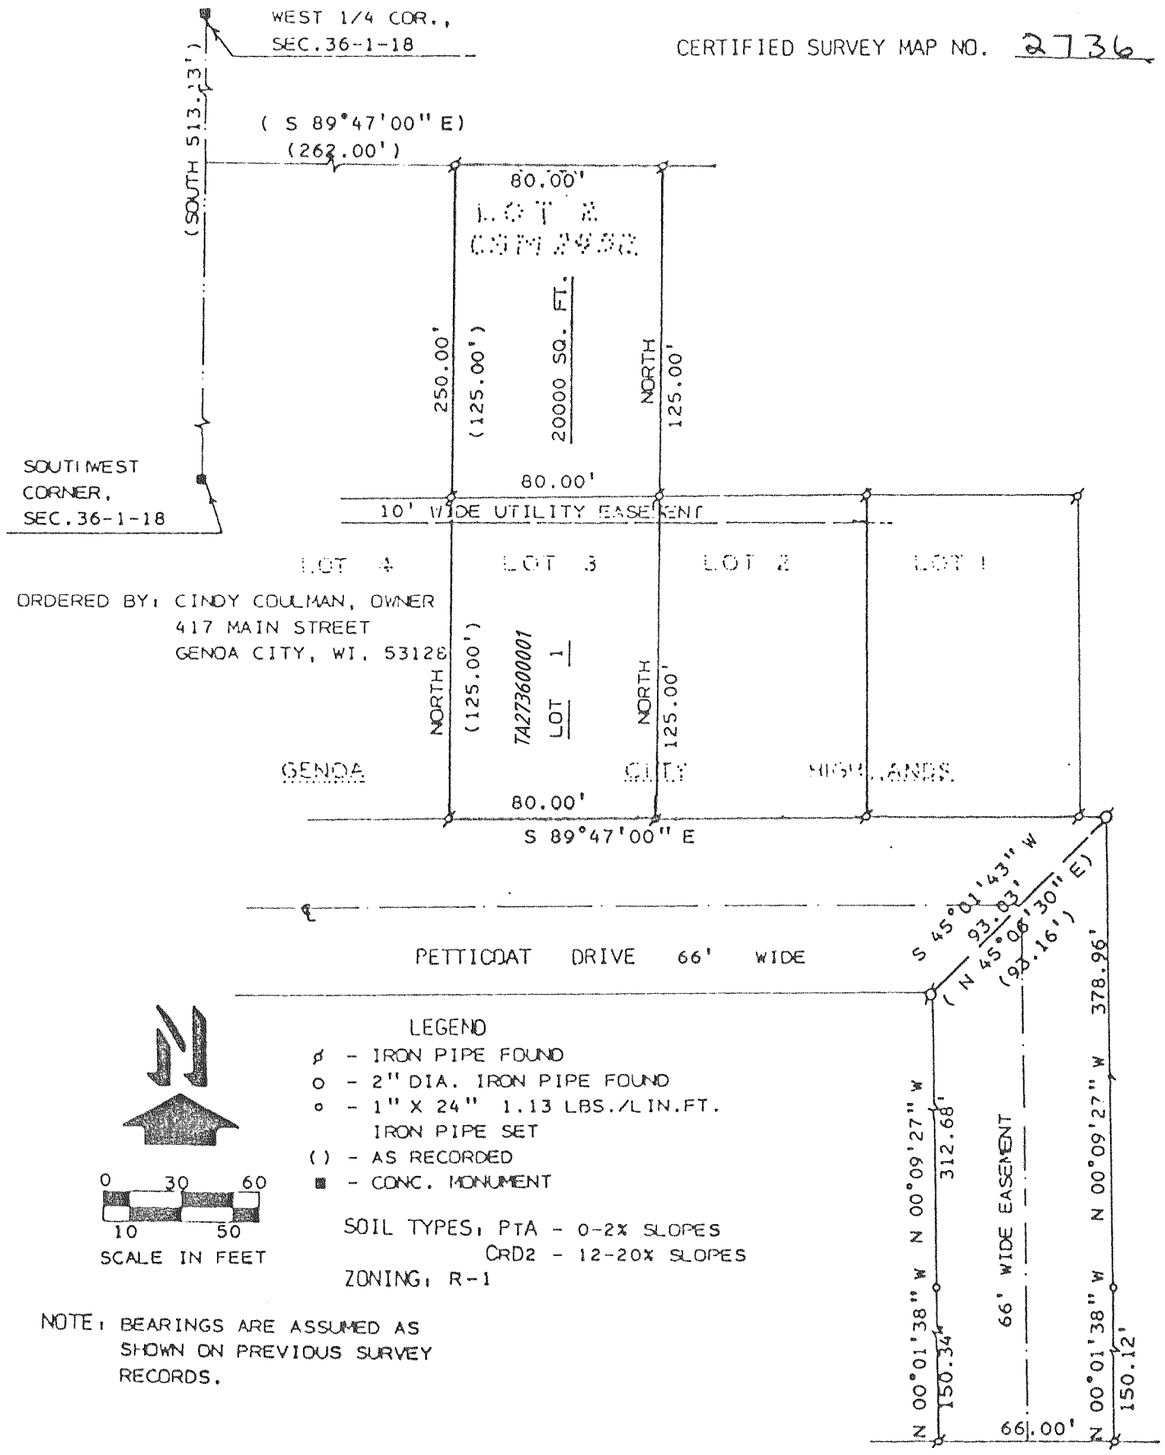

REVISIONS :

MAPPING DATE : 11/19/96

WALWORTH COUNTY CERTIFIED SURVEY MAP NO. 2769

PART OF THE SOUTHEAST 1/4 OF THE SOUTHWEST 1/4 OF SECTION 35, T. 1 N., R. 18 E. OF THE 4TH P.M., VILLAGE OF GENOA CITY, WALWORTH COUNTY, WISCONSIN.

FOR: RODNEY J. AMBORN
949 BONNIE LANE
GENOA CITY, WI. 53128

SOIL TYPES AS SCALED FROM USDA SOIL MAPS:
WhB WARSAW SILT LOAM
MxE2 MIAMI SILT LOAM
MwD2 MIAMI SILT LOAM
PtA PLANO SILT LOAM
△ = SOIL BORING

SCALE 1" = 100'
⌀ = IRON PIPE FOUND. 1" DIA.
● = IRON PIPE FOUND. 2" DIA.
■ = CONCRETE MONUMENT FOUND.
○ = 1" OD BY 24" LONG IRON PIPE SET WEIGHT 1.13 LBS/FT.
BEARINGS RELATE TO THE DATUM USED IN HOFF SUBDIVISION.

ACCESS EASEMENT SHOWN ON PLAT IS PART OF LOT 2 TO BE USED JOINTLY WITH OWNER OF LOT 1.

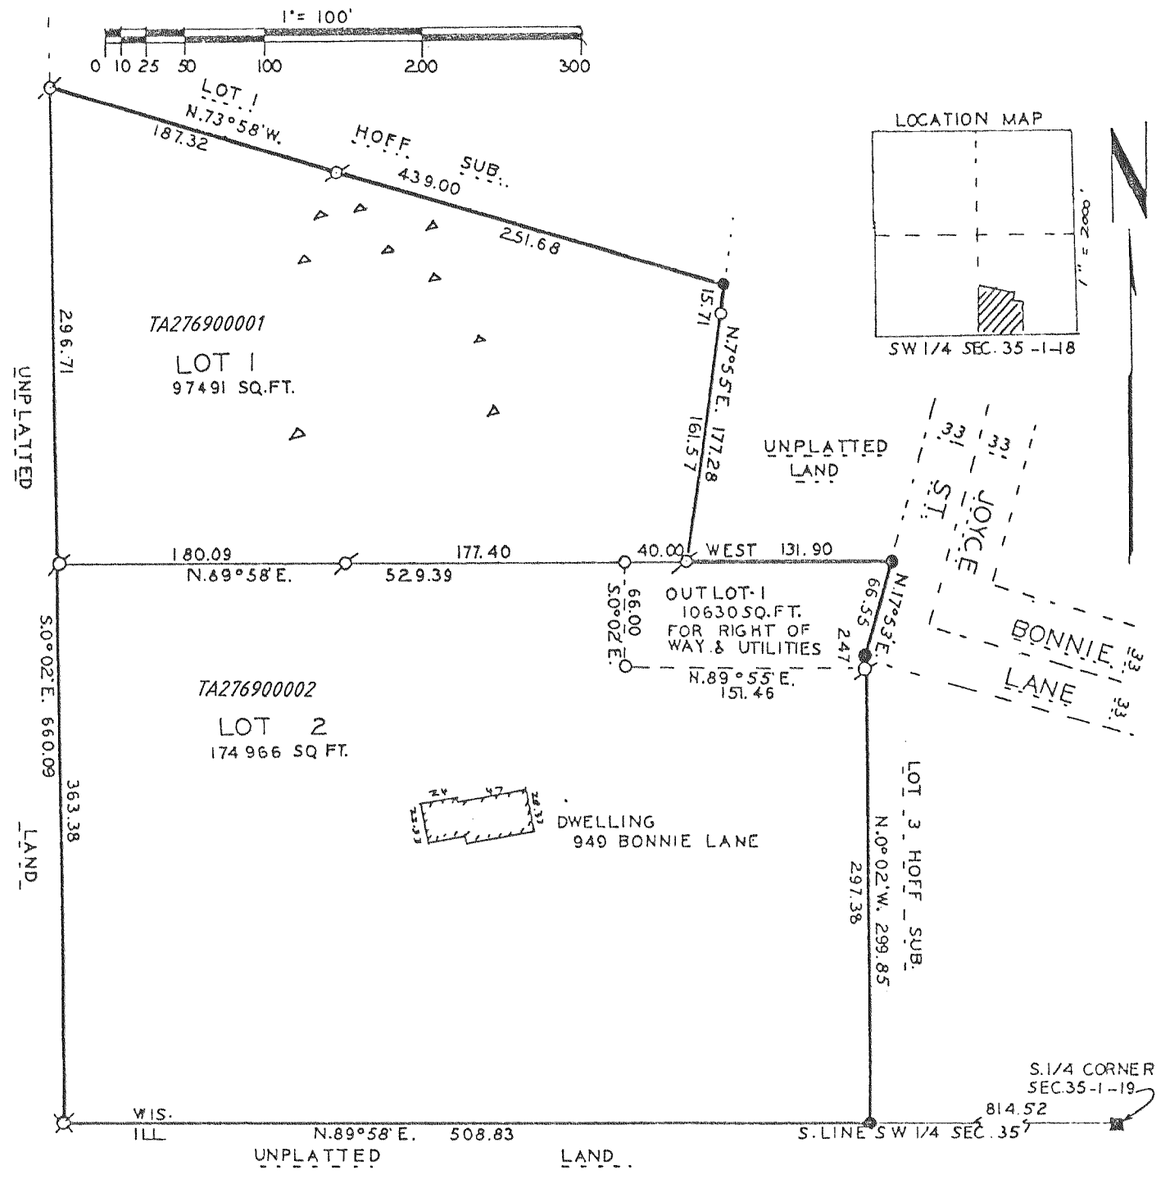

REVISIONS :