TOWN OF LAGRANGE

CERTIFIED SURVEY MAP NO. 2098

Being a redivision of all of Lot 1 of Certified Survey Map No. 1703, Document No. 163343, located in the NE 1/4 and SE 1/4 of the NE 1/4 and in the NE 1/4 of the SE 1/4, all in Section 2, T4N, R16E, Town of LaGrange, Walworth County, Wisconsin

Note: Lot 1 is hereby restricted to one driveway access to Bluff Road, to be located within the easterly 20 feet of said Lot 1 as measured along Right-of-way line from the SE lot corner.

Release or Modification of this Restriction shall require action of the Town Board and the Walworth County Park and Planning Commission

SCALE : 1"=300'

0 150 300 450 600 900

BEARINGS ARE REFERENCED TO THE EAST LINE OF THE NE.1/4 OF SEC 2-4-16 AS ASSUMED SOUTH.

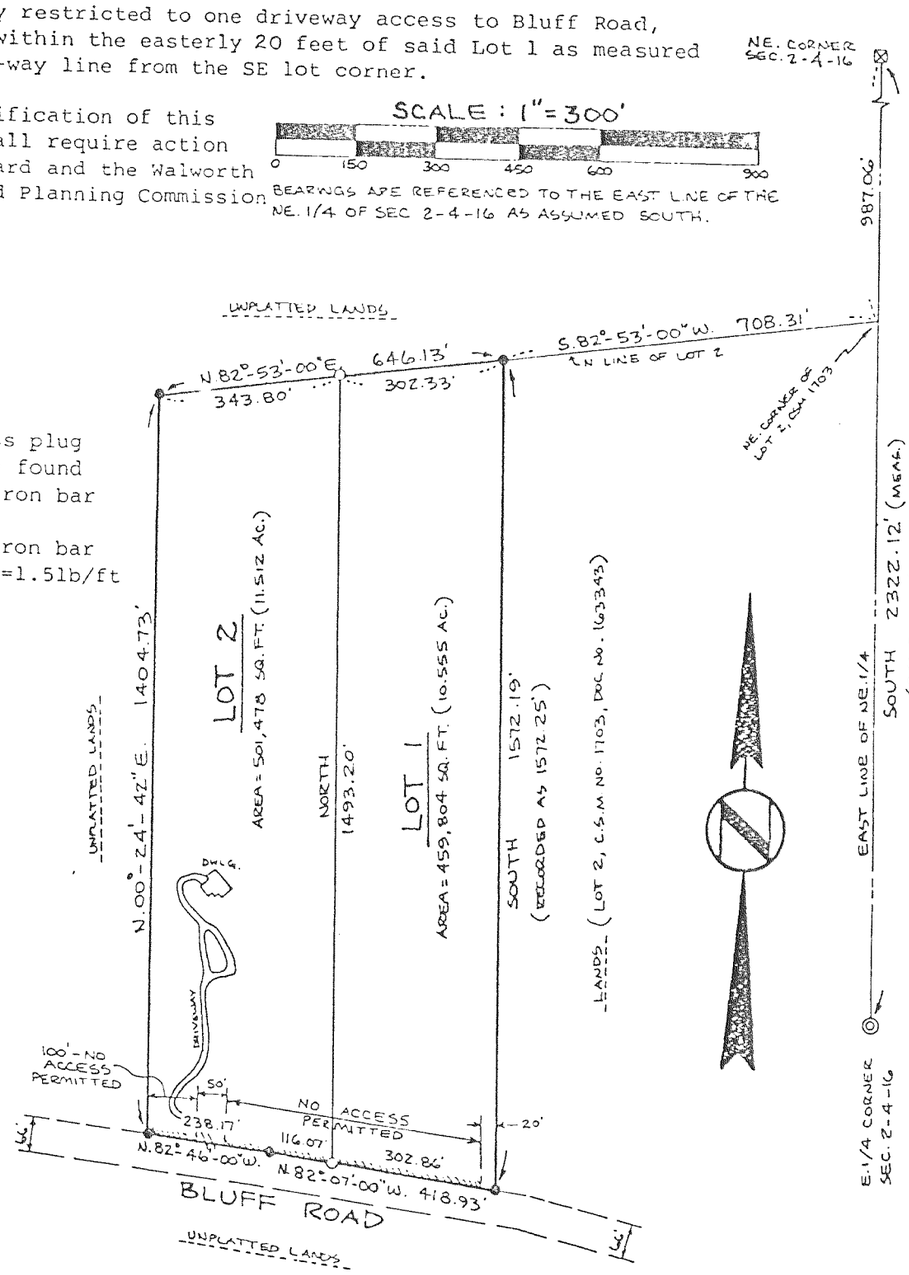

LEGEND

- ⊠- conc. mon. w/brass plug
- ◎- 3" dia. iron pipe found
- ●- 3/4" dia. solid iron bar found
- o- 3/4" dia. solid iron bar set, 24" lg., wt.=1.5lb/ft

LOCATION SKETCH
NE.1/4, 2-4-16

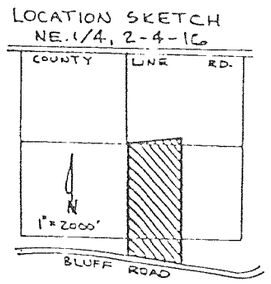

CERTIFIED SURVEY MAP NO. 2125

A CERTIFIED SURVEY MAP LOCATED IN THE NORTHEAST 1/4 AND IN THE SOUTHEAST 1/4 OF THE NORTHWEST 1/4 OF SECTION 15, TOWN 4 NORTH, RANGE 16 EAST, TOWN OF LAGRANGE, WALWORTH COUNTY, WISCONSIN.

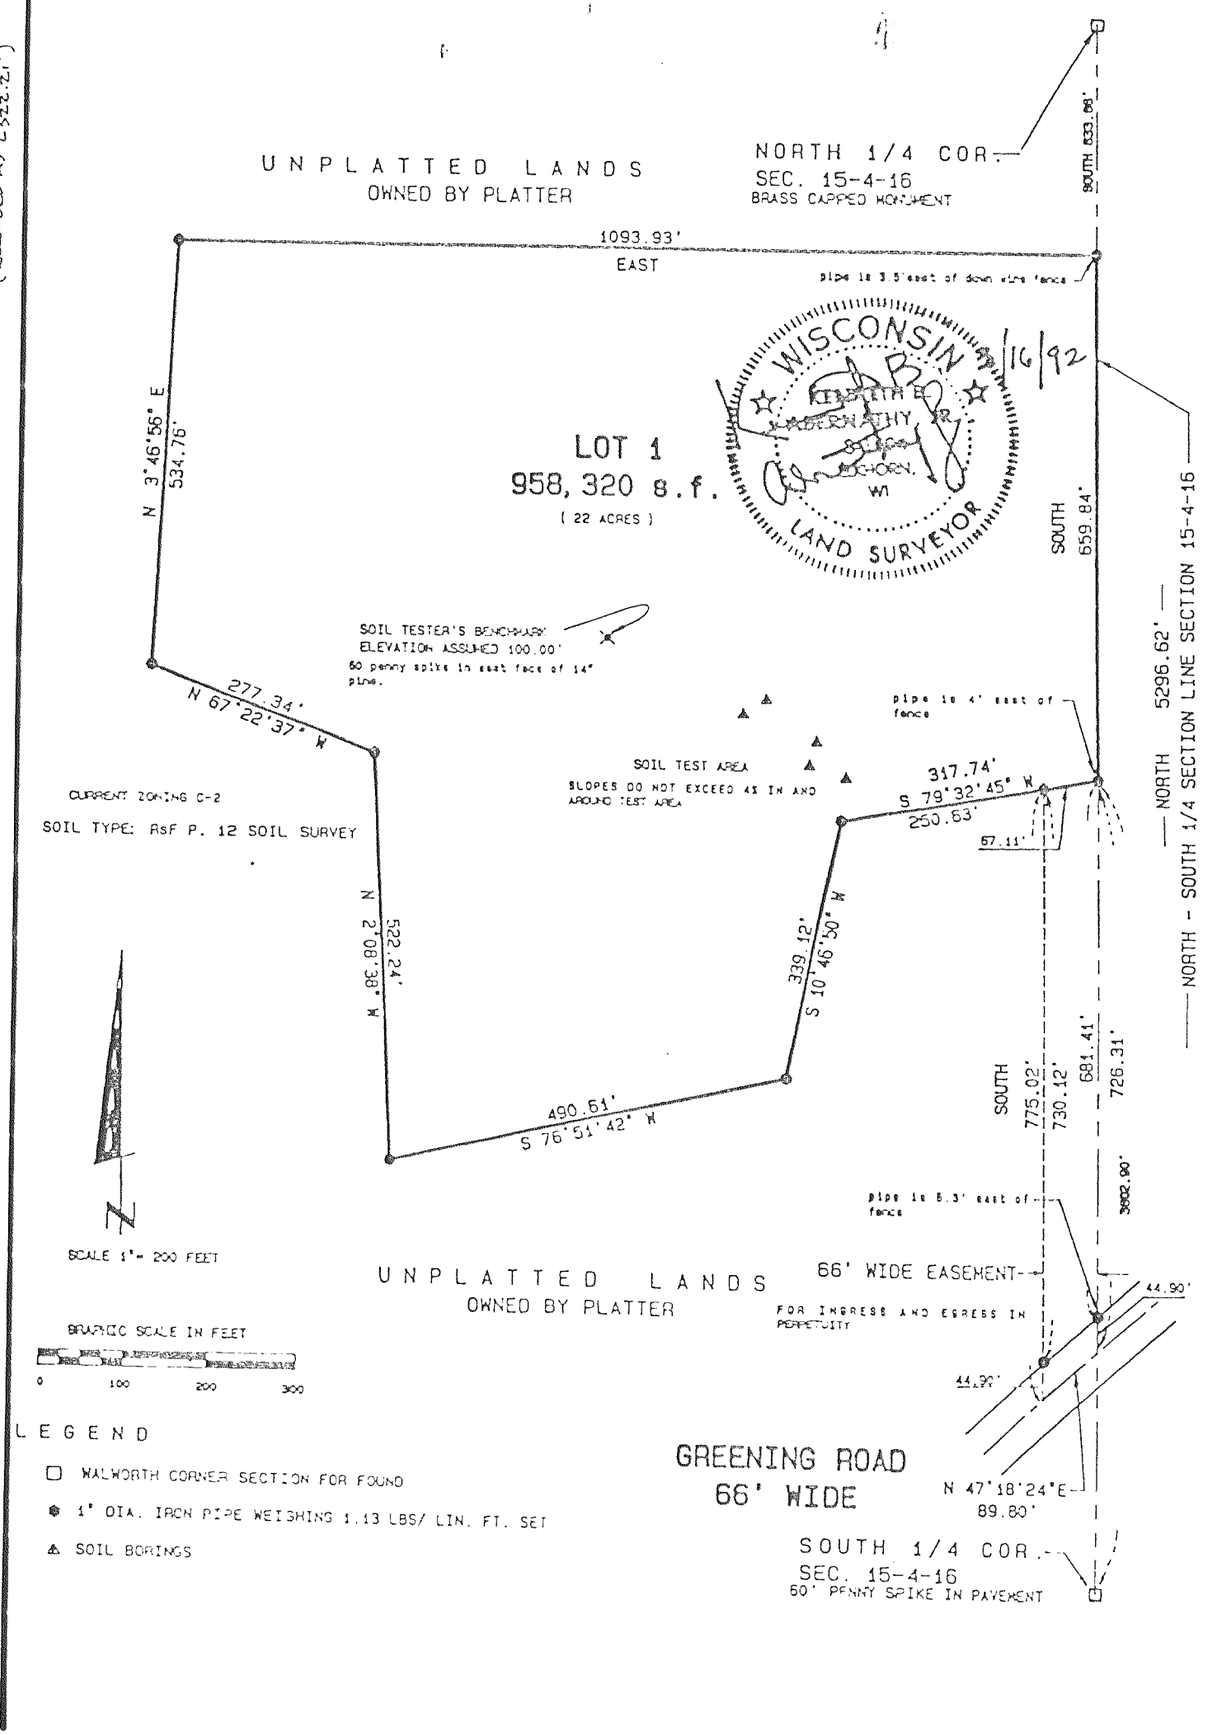

LEGEND

- ☐ WALWORTH CORNER SECTION FOR FOUND
- ● 1" DIA. IRON PIPE WEIGHING 1.13 LBS/ LIN. FT. SET
- ⚠ SOIL BORINGS