132 B

SHERWOOD FOREST ESTATES

SECTIONS 7 & 18
TOWN OF LAGRANGE

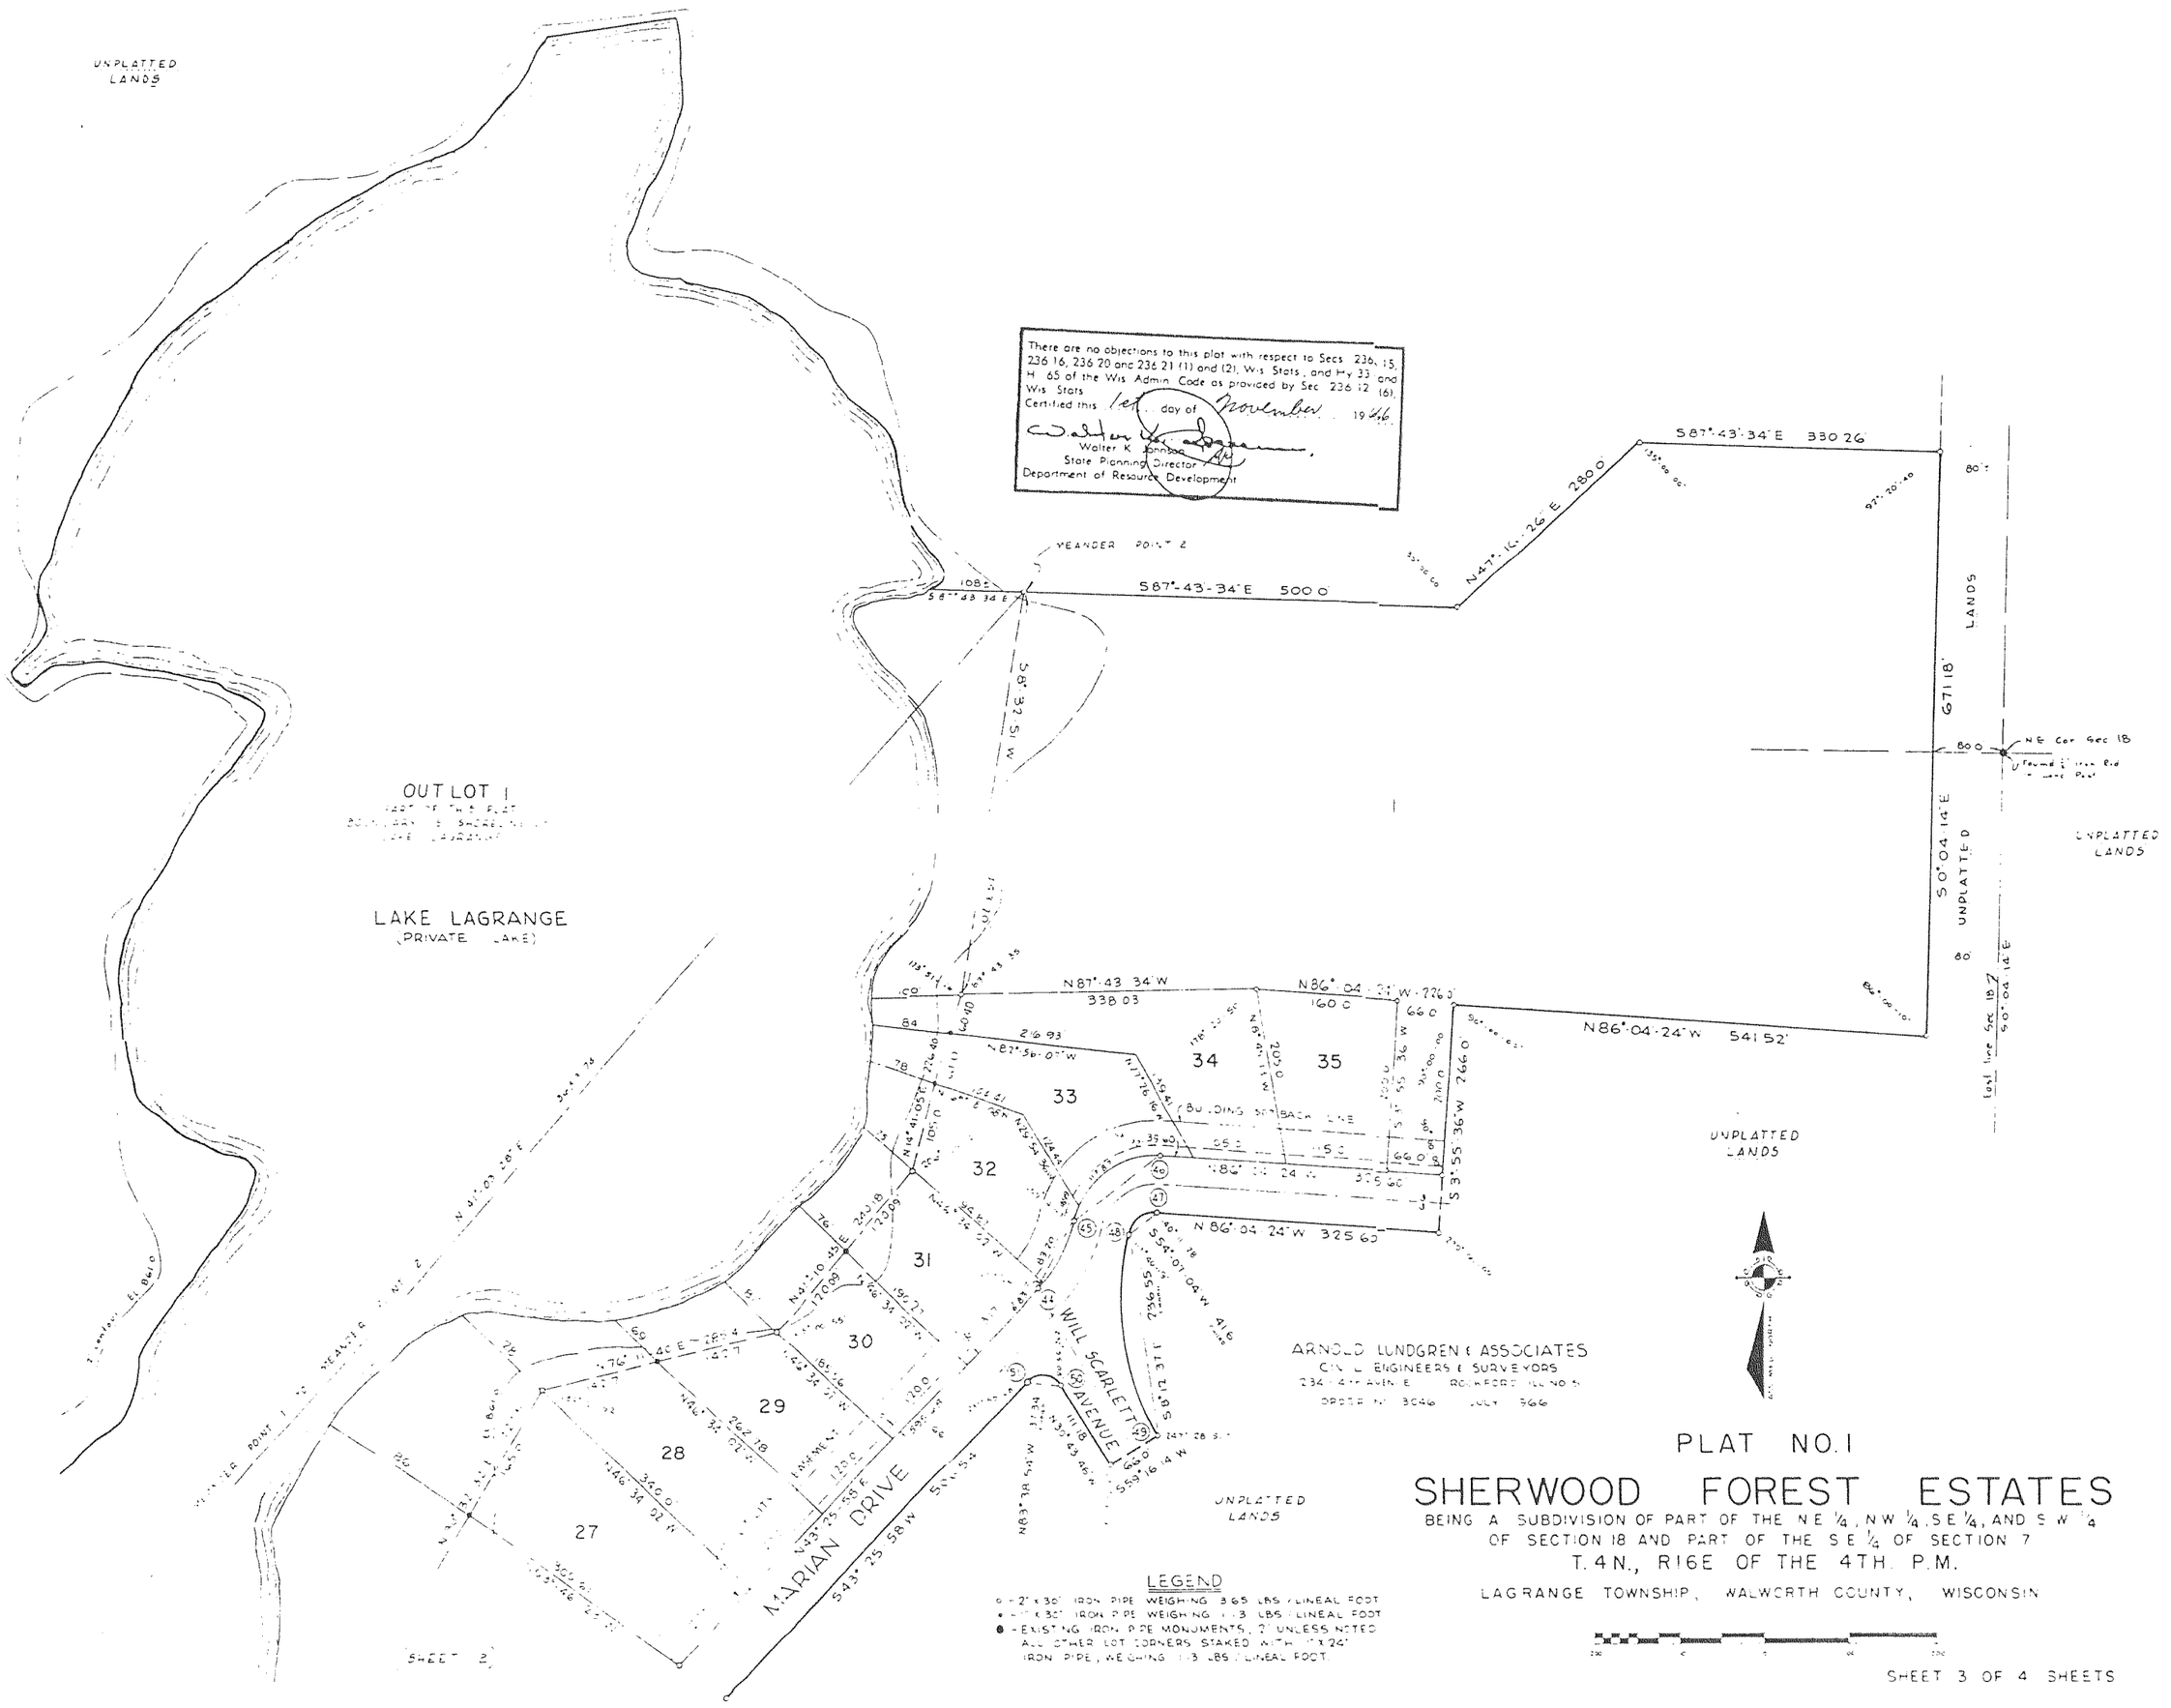

ARNOLD LUNDGREN & ASSOCIATES
CIVIL ENGINEERS & SURVEYORS
234 - 4TH AVEN E ROCKFORD ILLINOIS
DRAFTING NO. 3046 JULY 1966

LEGEND
- ○ - 2" x 30" IRON PIPE WEIGHING 3.65 LBS / LINEAL FOOT
- ● - 1" x 30" IRON PIPE WEIGHING 1.13 LBS / LINEAL FOOT
- ⊕ - EXISTING IRON PIPE MONUMENTS, 3" UNLESS NOTED
ALL OTHER LOT CORNERS STAKED WITH 1" x 24" IRON PIPE, WEIGHING 1.13 LBS / LINEAL FOOT.

PLAT NO. 1

SHERWOOD FOREST ESTATES

BEING A SUBDIVISION OF PART OF THE N.E. ¼, N.W. ¼, S.E. ¼, AND S.W. ¼ OF SECTION 18 AND PART OF THE S.E. ¼ OF SECTION 7
T. 4 N., R 16 E OF THE 4TH. P.M.
LAGRANGE TOWNSHIP, WALWORTH COUNTY, WISCONSIN

SHEET 3 OF 4 SHEETS

DOC. #592732 VACATES ROBINHOOD LANE, NOTTINGHAM COURT, MARIAN DRIVE, MARIAN CIRCLE, MARIAN COURT & WILL SCARLET AVENUE

REVISIONS :

NOTE : THIS SUBDIVISION IS NOW STATE OWNED LAND