Certified Survey Map
#3546

PART OF THE NORTHEAST 1\4 OF THE NORTHWEST 1\4 AND PART OF THE NORTHWEST 1\4 OF THE NORTHEAST 1\4 OF SECTION 27, TOWN 4 NORTH, RANGE 16 EAST, TOWN OF LAGRANGE, WALWORTH COUNTY, WISCONSIN.

OWNER: MARIETTA VOSS
W 5908 TERRITORIAL RD.
ELKHORN, WI.

J.K. SURVEYING INC.
N3705 WILLOWBEND LANE
LAKE GENEVA, WI, 53147
262-248-3697

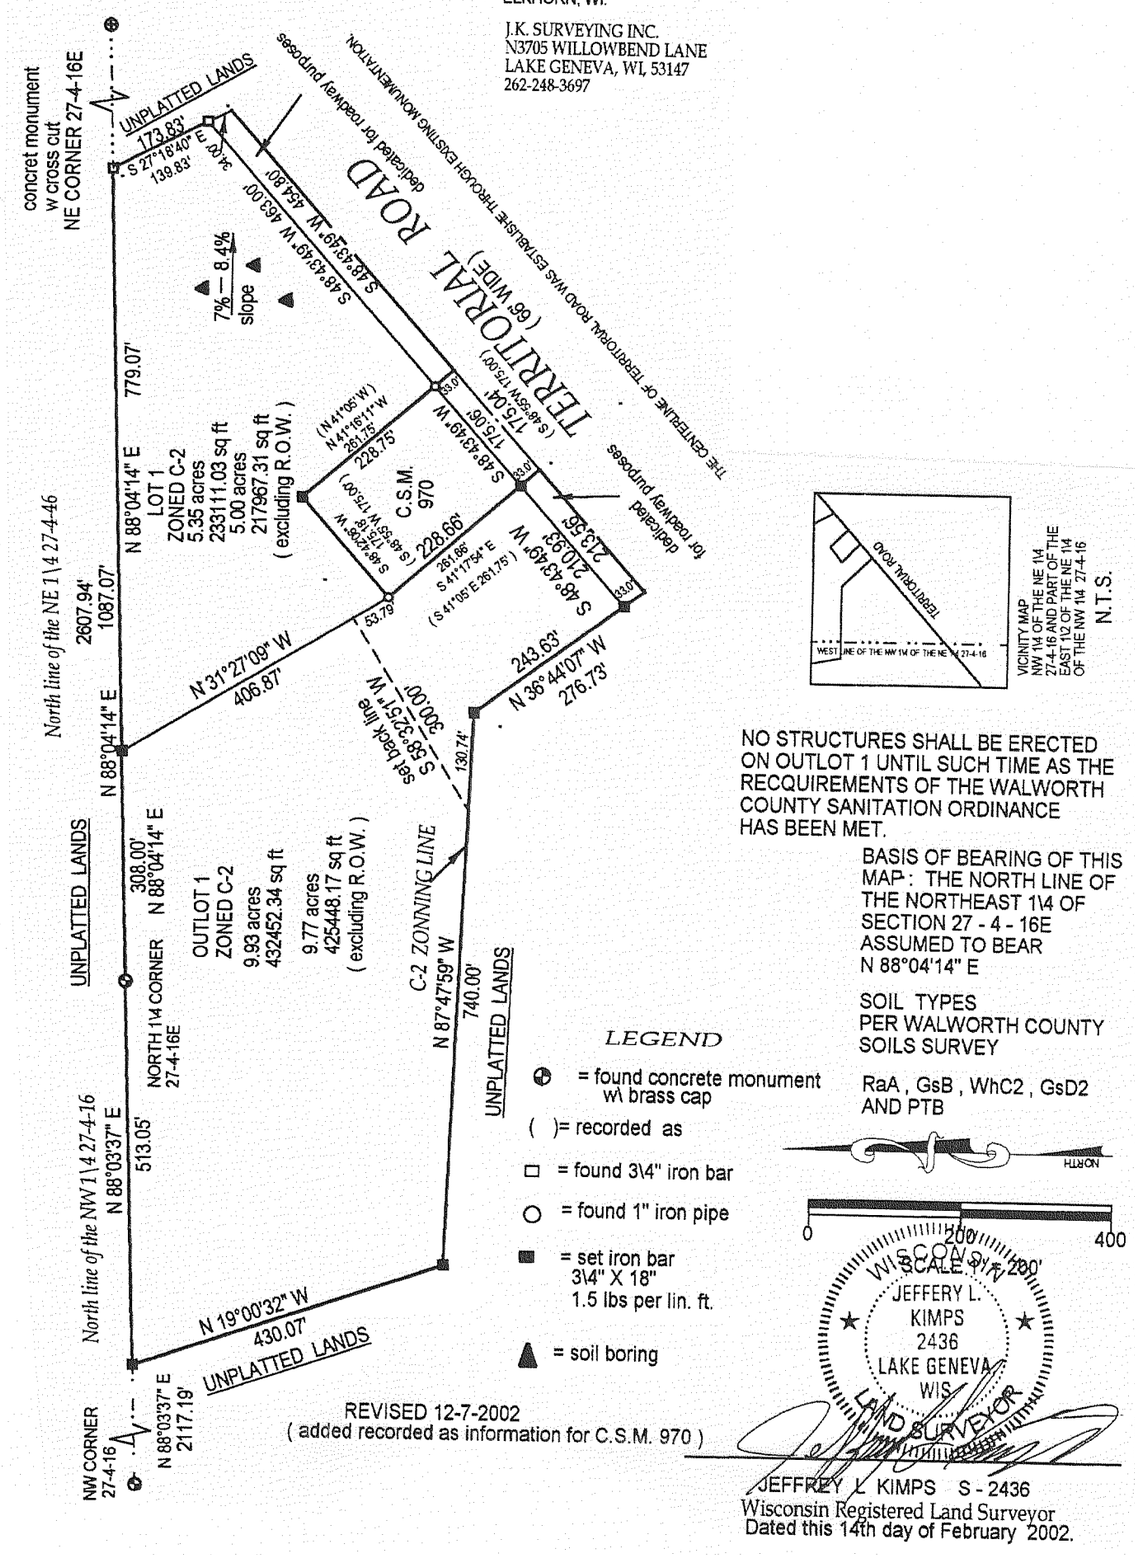

VICINITY MAP
NW 1\4 OF THE NE 1\4
27-4-16 AND PART OF THE
EAST 1\2 OF THE NE 1\4
OF THE NW 1\4 27-4-16
N.T.S.

NO STRUCTURES SHALL BE ERECTED ON OUTLOT 1 UNTIL SUCH TIME AS THE RECQUIREMENTS OF THE WALWORTH COUNTY SANITATION ORDINANCE HAS BEEN MET.

BASIS OF BEARING OF THIS MAP: THE NORTH LINE OF THE NORTHEAST 1\4 OF SECTION 27 - 4 - 16E ASSUMED TO BEAR N 88°04'14" E

SOIL TYPES
PER WALWORTH COUNTY SOILS SURVEY

RaA , GsB , WhC2 , GsD2 AND PTB

LEGEND

- = found concrete monument w\ brass cap
- ( )= recorded as
- □ = found 3\4" iron bar
- ○ = found 1" iron pipe
- ■ = set iron bar 3\4" X 18" 1.5 lbs per lin. ft.
- ▲ = soil boring

NORTH

0 200 400
SCALE: 1" = 200'

WISCONSIN
JEFFERY L. KIMPS
2436
LAKE GENEVA WIS.
LAND SURVEYOR

REVISED 12-7-2002
(added recorded as information for C.S.M. 970)

JEFFREY L KIMPS S - 2436
Wisconsin Registered Land Surveyor
Dated this 14th day of February 2002.

Certified Survey Map
#3559

Part of the NW¼ and SW¼ of the NE¼ of Section 15, T4N, R16E, Town of La Grange, Walworth County, Wisconsin

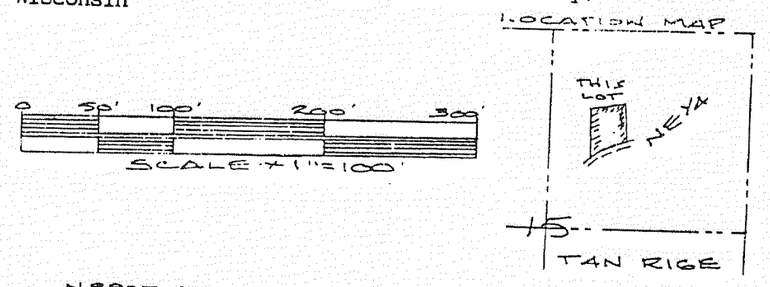

Zoning - C-2
Soil Type - PtA

LEGEND

- ◪ Found 6"x6" Concrete Monument
- ○ Set 3/4"x18" Iron Rod Weighing 1.50#/Ft

Assumed north referenced to the north line of the NE¼ of Section 15-4-16

NOTE: This lot may be subject to any and all easements or agreements either recorded or unrecorded.