CERTIFIED SURVEY NOS. 627, 631, 656

TOWN OF LAGRANGE

627 LOCATED IN THE N.E. 1/4 OF SEC. 35, T.4N., R.16E., WALWORTH COUNTY, WIS.

LEGEND

- ● FOUND 1" PIPE
- ○ SET 1" PIPE
- ⊙ SET 2" PIPE

SCALE 1" = 40'

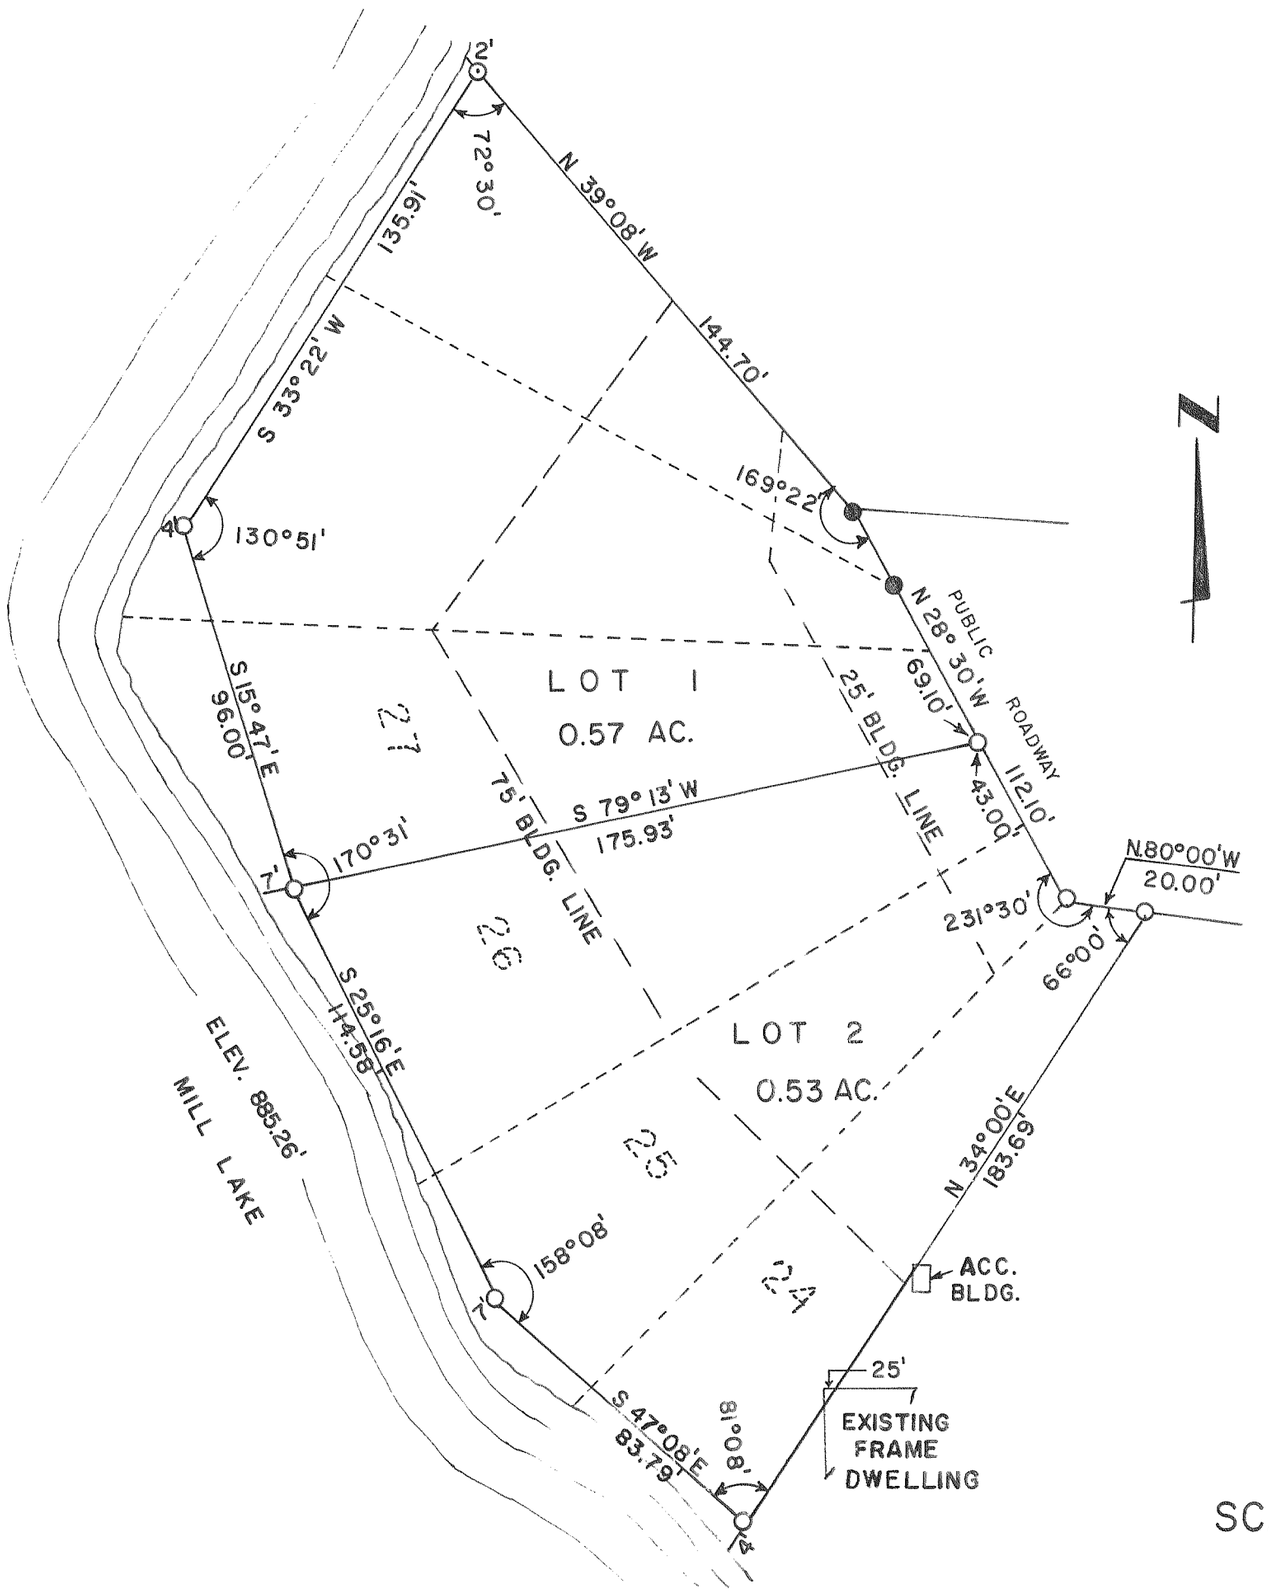

631 LOCATED IN THE S.E. 1/4 OF SEC. 7, T.4N., R.16E., WALWORTH COUNTY, WIS.

LEGEND

- ⊙ SET 1"×24" IRON PIPE
- ⊙ FOUND 1" IRON PIPE
- ● FOUND CONCRETE MONUMENT

SCALE 1" = 60'

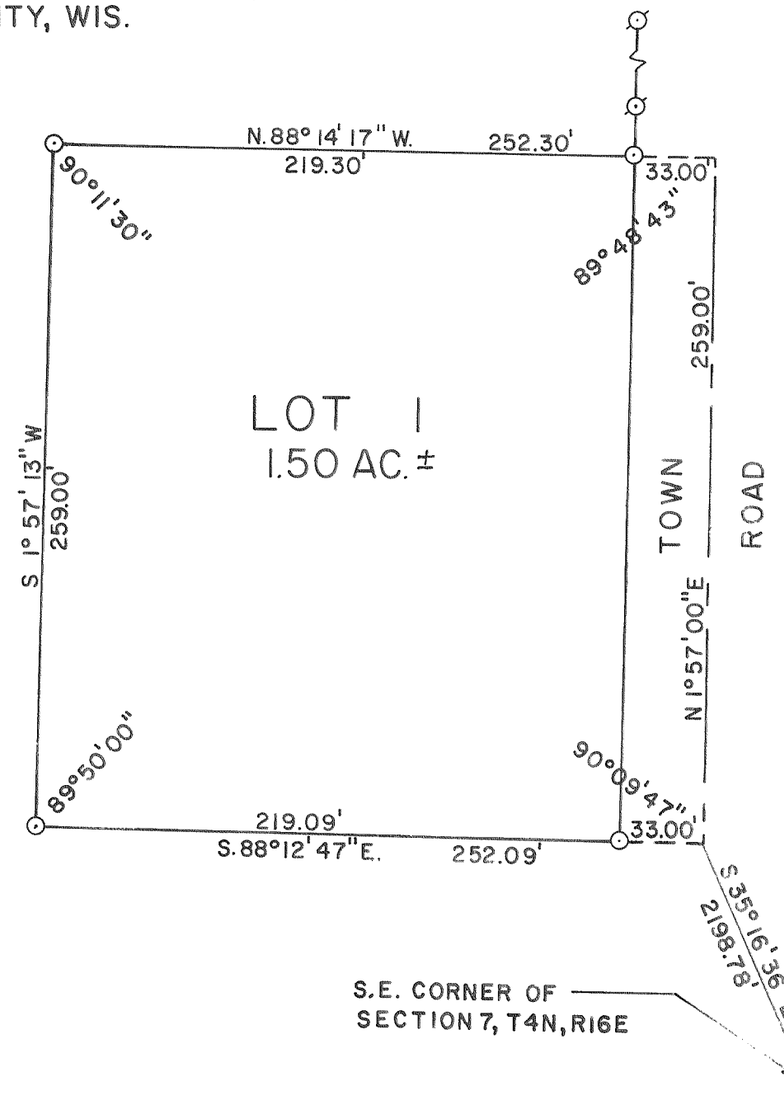

656 LOCATED IN THE N.W. 1/4 OF SEC. 22, T4N, R16E, WALWORTH COUNTY, WIS.

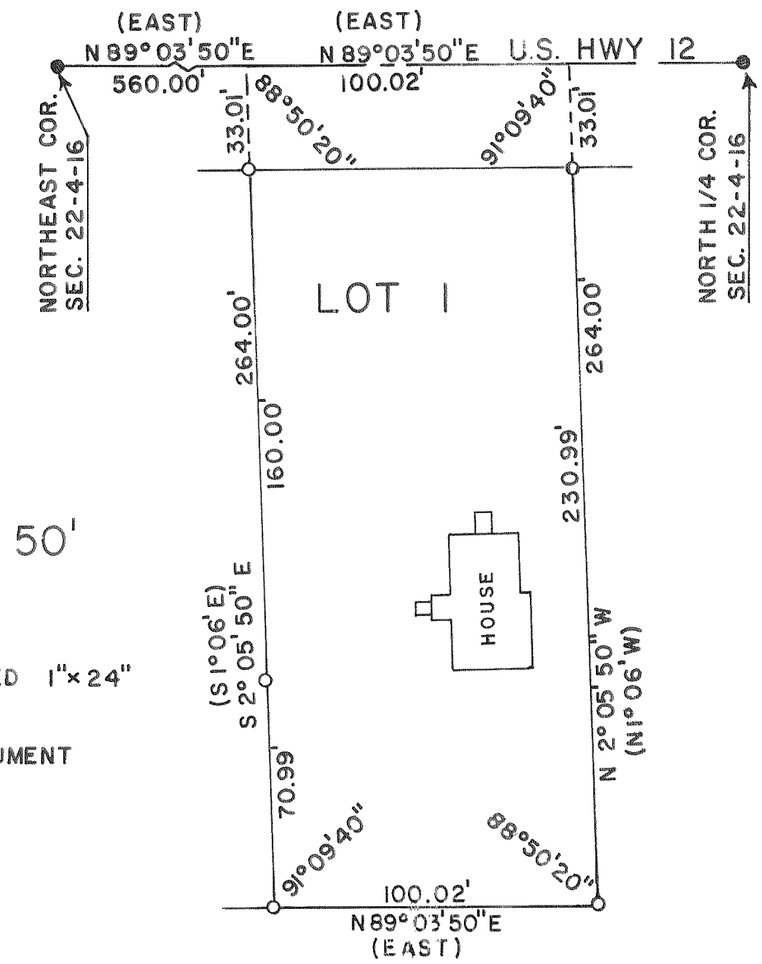

SCALE 1" = 50'

LEGEND →

- ○ IRON PIPE PLACED 1"×24" 1.13 LB./LIN.FT.
- ● CONCRETE MONUMENT 5" DIA. × 30"
- ( ) RECORDED AS