109

498570

FARRIS, HANSEN & ASSOC. INC.
7 RIDGWAY COURT– P.O. BOX 437
ELKHORN, WISCONSIN 53121
PHONE (262) 723–2098
FAX (262) 723–5886

OWNER: JOHN J. & KATHLEEN B. CONSOLINO
W.4480 COUNTY ROAD ES
ELKHORN, WI. 53121

ZONING: C–2
SOILS: BpC2, FmB

CERTIFIED SURVEY MAP NO. 3401

RECORDED IN VOLUME 19 OF CERTIFIED SURVEY MAPS ON PAGE 236 AS DOCUMENT NO. 498570
DATED: 1–28–2002

LOCATED IN PART OF THE SW 1/4 OF THE SW 1/4 OF SECTION 6, TOWN 3 NORTH, RANGE 17 EAST, WALWORTH COUNTY, WISCONSIN

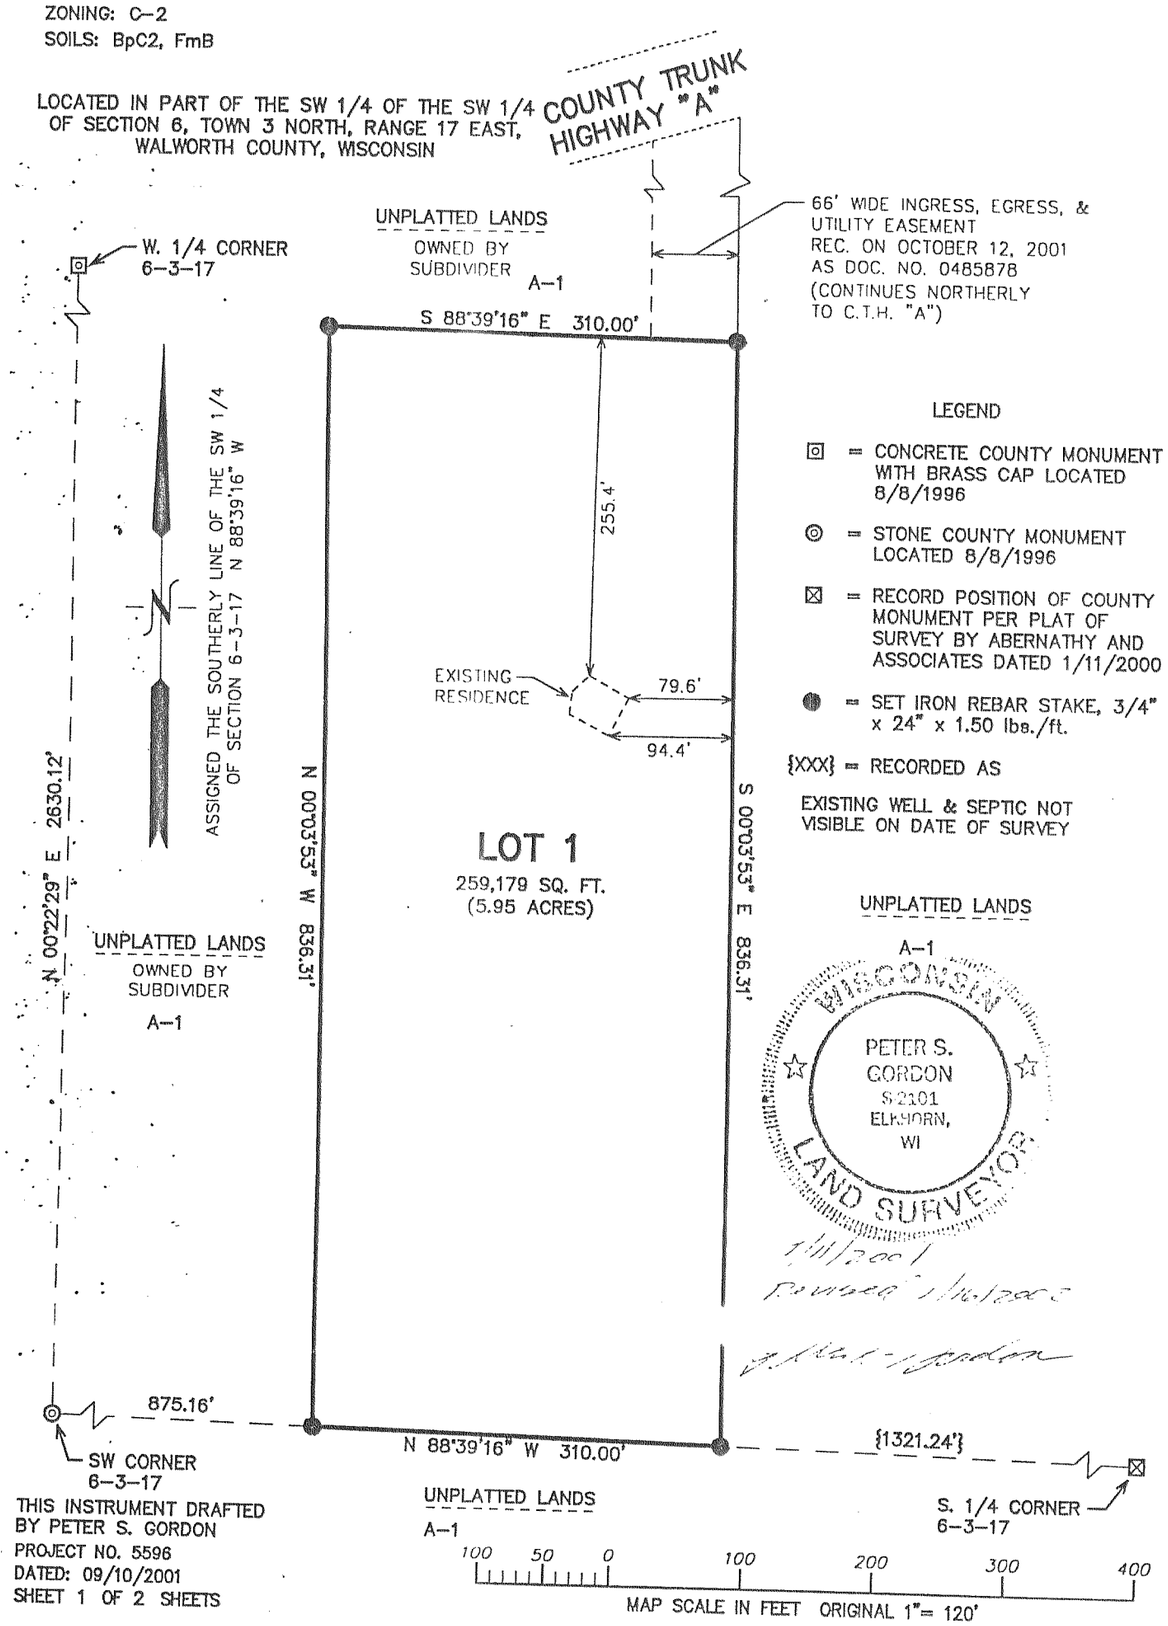

LEGEND

- ⊡ = CONCRETE COUNTY MONUMENT WITH BRASS CAP LOCATED 8/8/1996
- ◎ = STONE COUNTY MONUMENT LOCATED 8/8/1996
- ⊠ = RECORD POSITION OF COUNTY MONUMENT PER PLAT OF SURVEY BY ABERNATHY AND ASSOCIATES DATED 1/11/2000
- ● = SET IRON REBAR STAKE, 3/4" x 24" x 1.50 lbs./ft.
- {XXX} = RECORDED AS

EXISTING WELL & SEPTIC NOT VISIBLE ON DATE OF SURVEY

PETER S. GORDON S-2101 ELKHORN, WI LAND SURVEYOR
1/11/2001
Peter S. Gordon

THIS INSTRUMENT DRAFTED BY PETER S. GORDON
PROJECT NO. 5596
DATED: 09/10/2001
SHEET 1 OF 2 SHEETS

C.S#3401

VOL.19 PAGE 236

499638

FARRIS, HANSEN & ASSOC. INC.
7 RIDGWAY COURT– P.O. BOX 437
ELKHORN, WISCONSIN 53121
PHONE (262) 723–2098
FAX (262) 723–5886

OWNERS: KENNETH MARKHAM & KRISTINE A. MARKHAM
N6662 HODGES ROAD
ELKHORN, WI. 53121

ANTHONY S. & SHARON G. NAZAROWSKI
108 W. COURT STREET
ELKHORN, WI. 53121

SOILS: CeD2, CrE2, FoC2, , FoB, Ht, Sm, FmB, mMA, CrE2, JuA,, FsB
ZONING: A–5, A–1, A–2, M–3, & C–4

CERTIFIED SURVEY MAP NO. 3409

RECORDED IN VOLUME 19 OF CERTIFIED SURVEY MAPS ON PAGE 258 AS DOCUMENT NO. 499638
DATED: February 6, 2002

A LOT LINE ADJUSTMENT BETWEEN LOT 2 OF CSM 3171, REC. DOC. 432869 AND TAX PARCEL KLF–7–5E LOCATED IN THE NW 1/4 OF THE SE 1/4 & THE SW 1/4 OF THE NE 1/4 SECTION 7, TOWN 3 NORTH, RANGE 17 EAST WALWORTH COUNTY, WISCONSIN

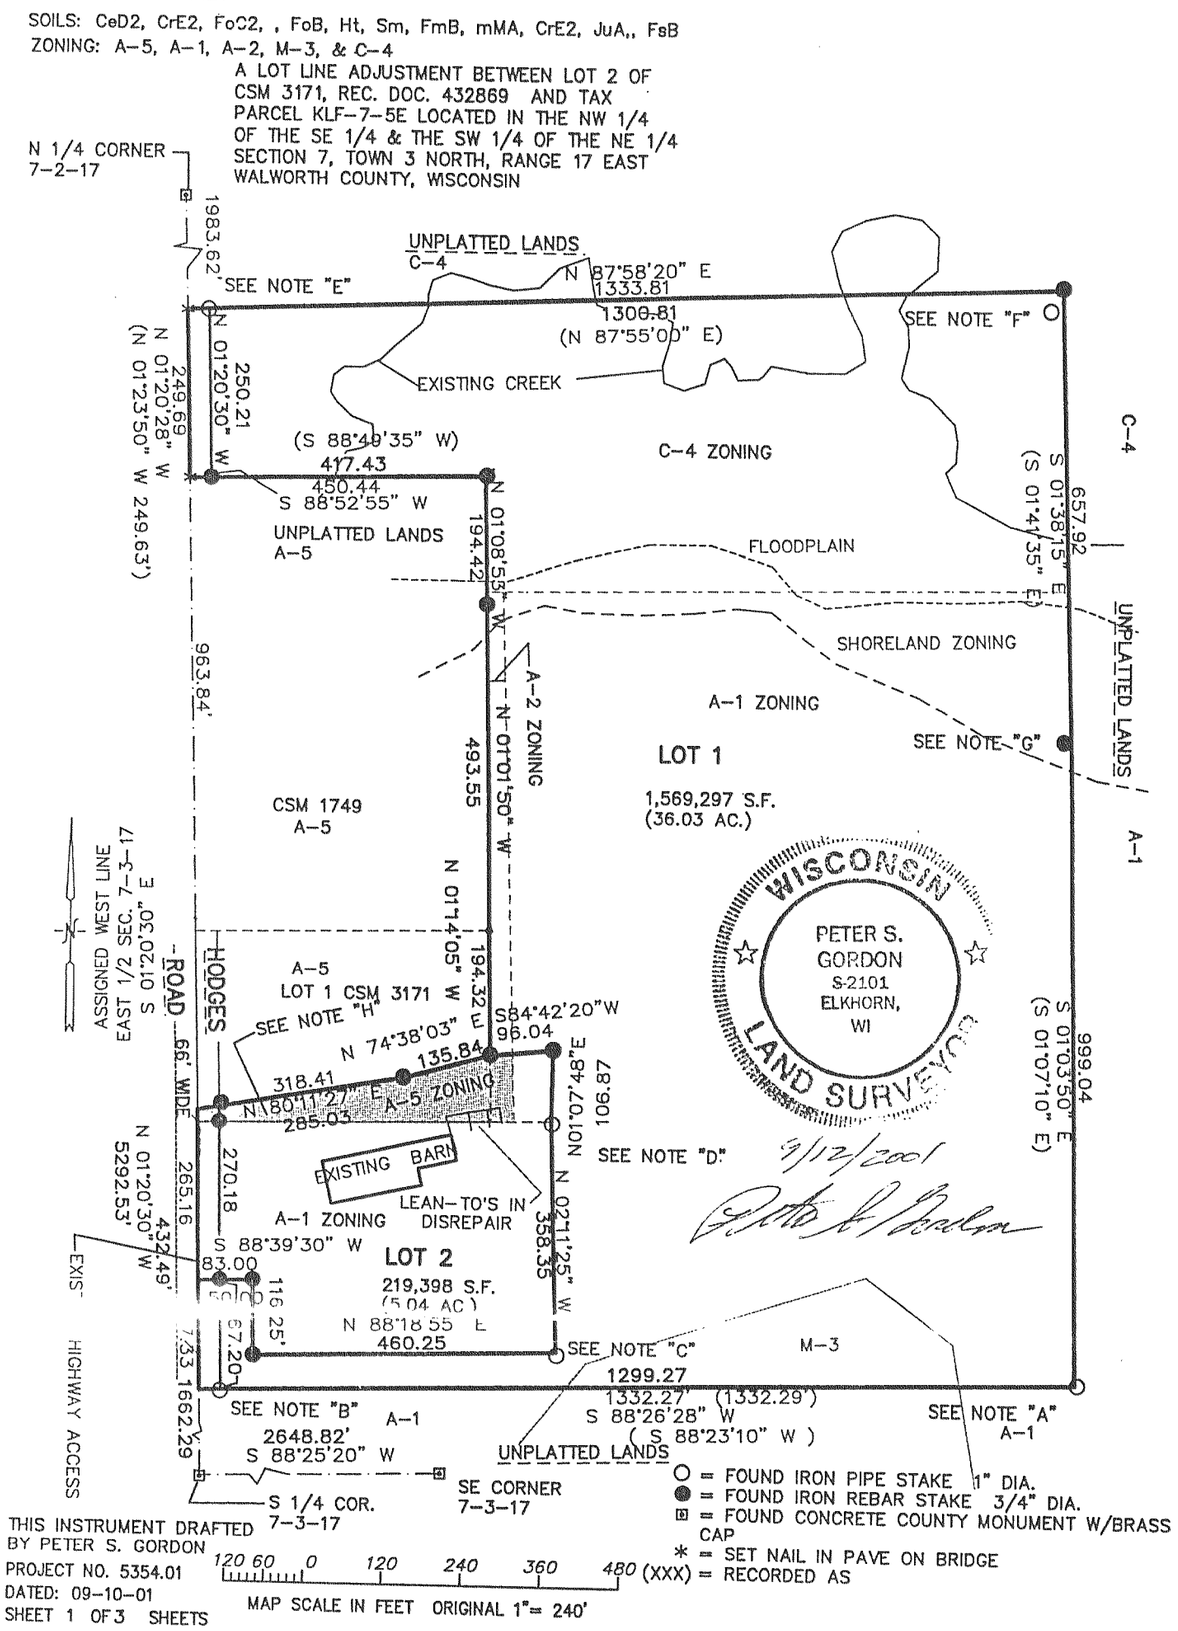

PETER S. GORDON S-2101 ELKHORN, WI LAND SURVEYOR
9/12/2001
Peter S. Gordon

- ○ = FOUND IRON PIPE STAKE 1" DIA.
- ● = FOUND IRON REBAR STAKE 3/4" DIA.
- ⊡ = FOUND CONCRETE COUNTY MONUMENT W/BRASS CAP
- * = SET NAIL IN PAVE ON BRIDGE
- (XXX) = RECORDED AS

THIS INSTRUMENT DRAFTED BY PETER S. GORDON
PROJECT NO. 5354.01
DATED: 09–10–01
SHEET 1 OF 3 SHEETS

C. S. #3409

Vol. 19 Page 258