CERTIFIED SURVEYS 2249, 2297

TOWN OF LAFAYETTE

WALWORTH COUNTY CERTIFIED SURVEY MAP NO. 2249

THAT PART OF THE SOUTHEAST 1/4 OF THE NORTHWEST 1/4 OF SECTION 21, TOWNSHIP 3 NORTH, RANGE 17 EAST OF THE 4TH PRINCIPAL MERIDIAN, IN THE TOWN OF LAFAYETTE, COUNTY OF WALWORTH AND STATE OF WISCONSIN.

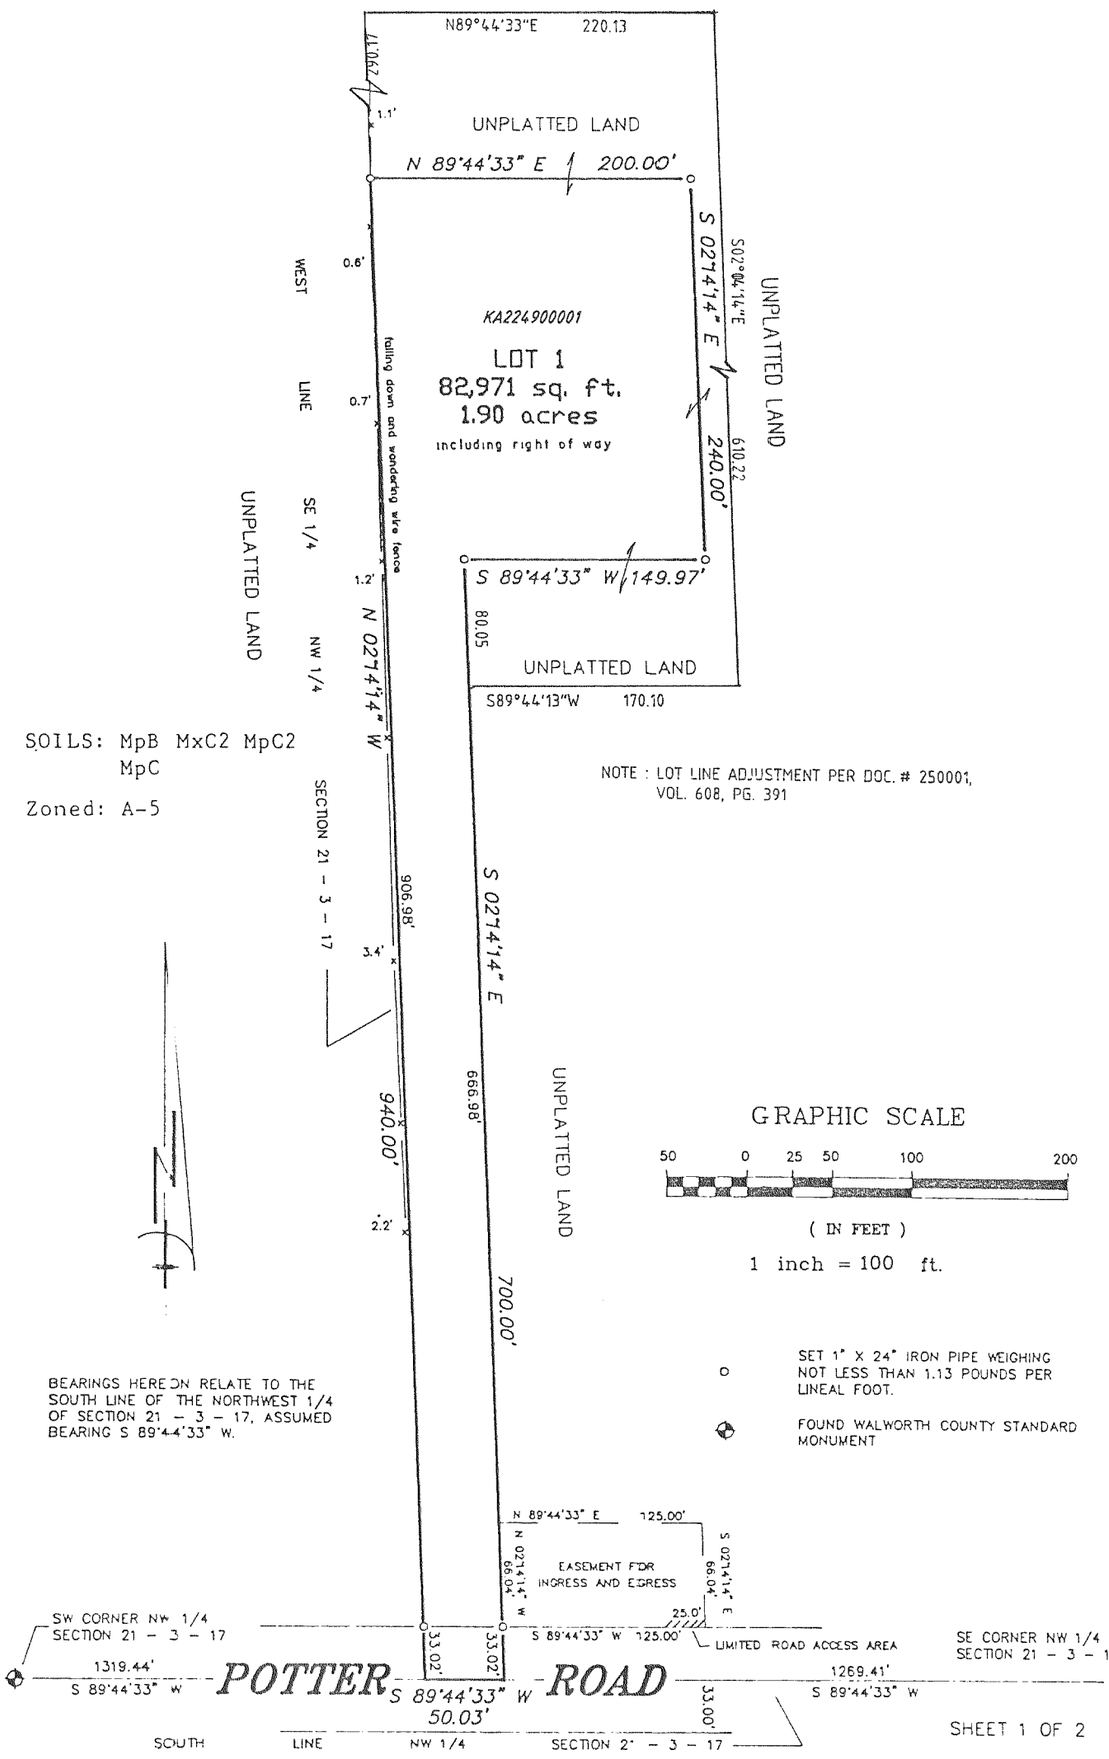

SHEET 1 OF 2

REVISIONS : 05/04/93
04/30/97

WALWORTH COUNTY CERTIFIED SURVEY MAP NO. 2297

BEING PART OF THE SOUTHWEST 1/4 OF THE SOUTHWEST 1/4 OF SECTION 36, TOWNSHIP 3 NORTH, RANGE 17 EAST, OF THE 4TH PRINCIPAL MERIDIAN, IN THE TOWNSHIP OF LAFAYETTE, WALWORTH COUNTY, WISCONSIN.

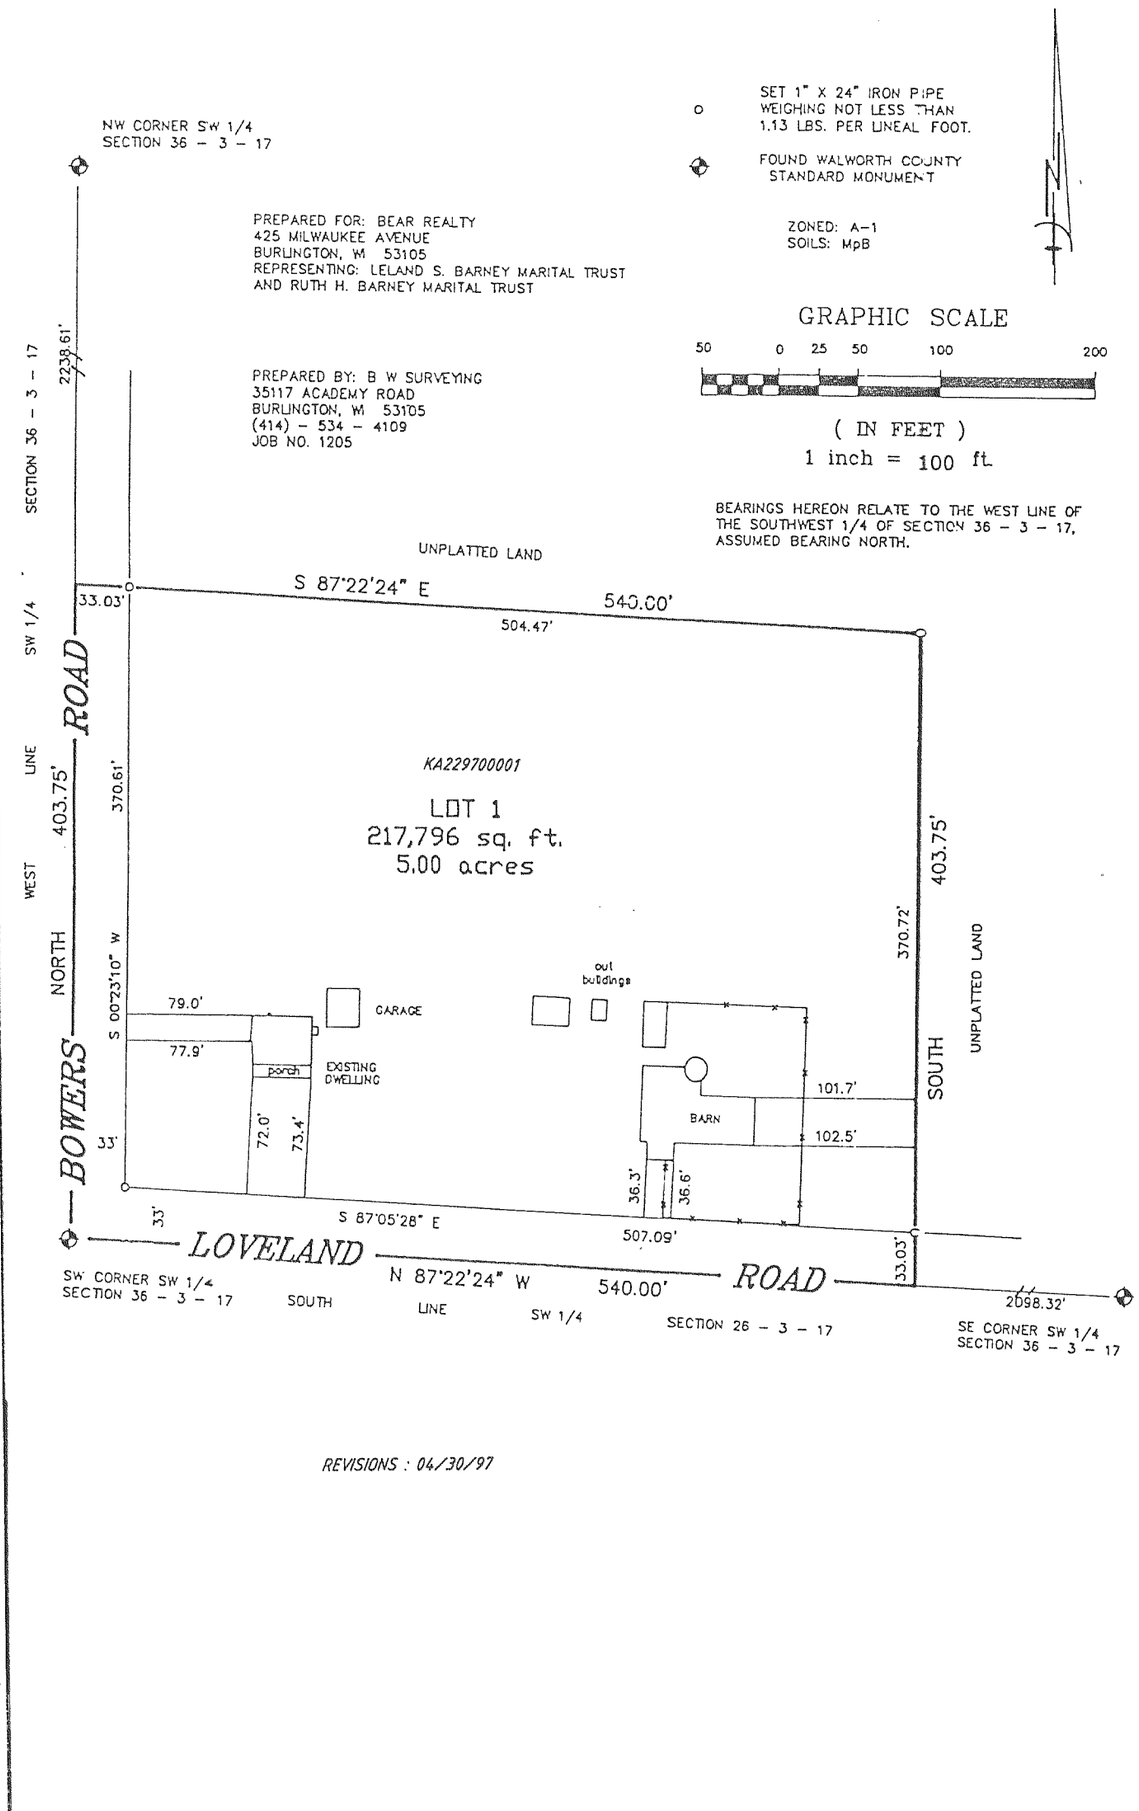

REVISIONS : 04/30/97